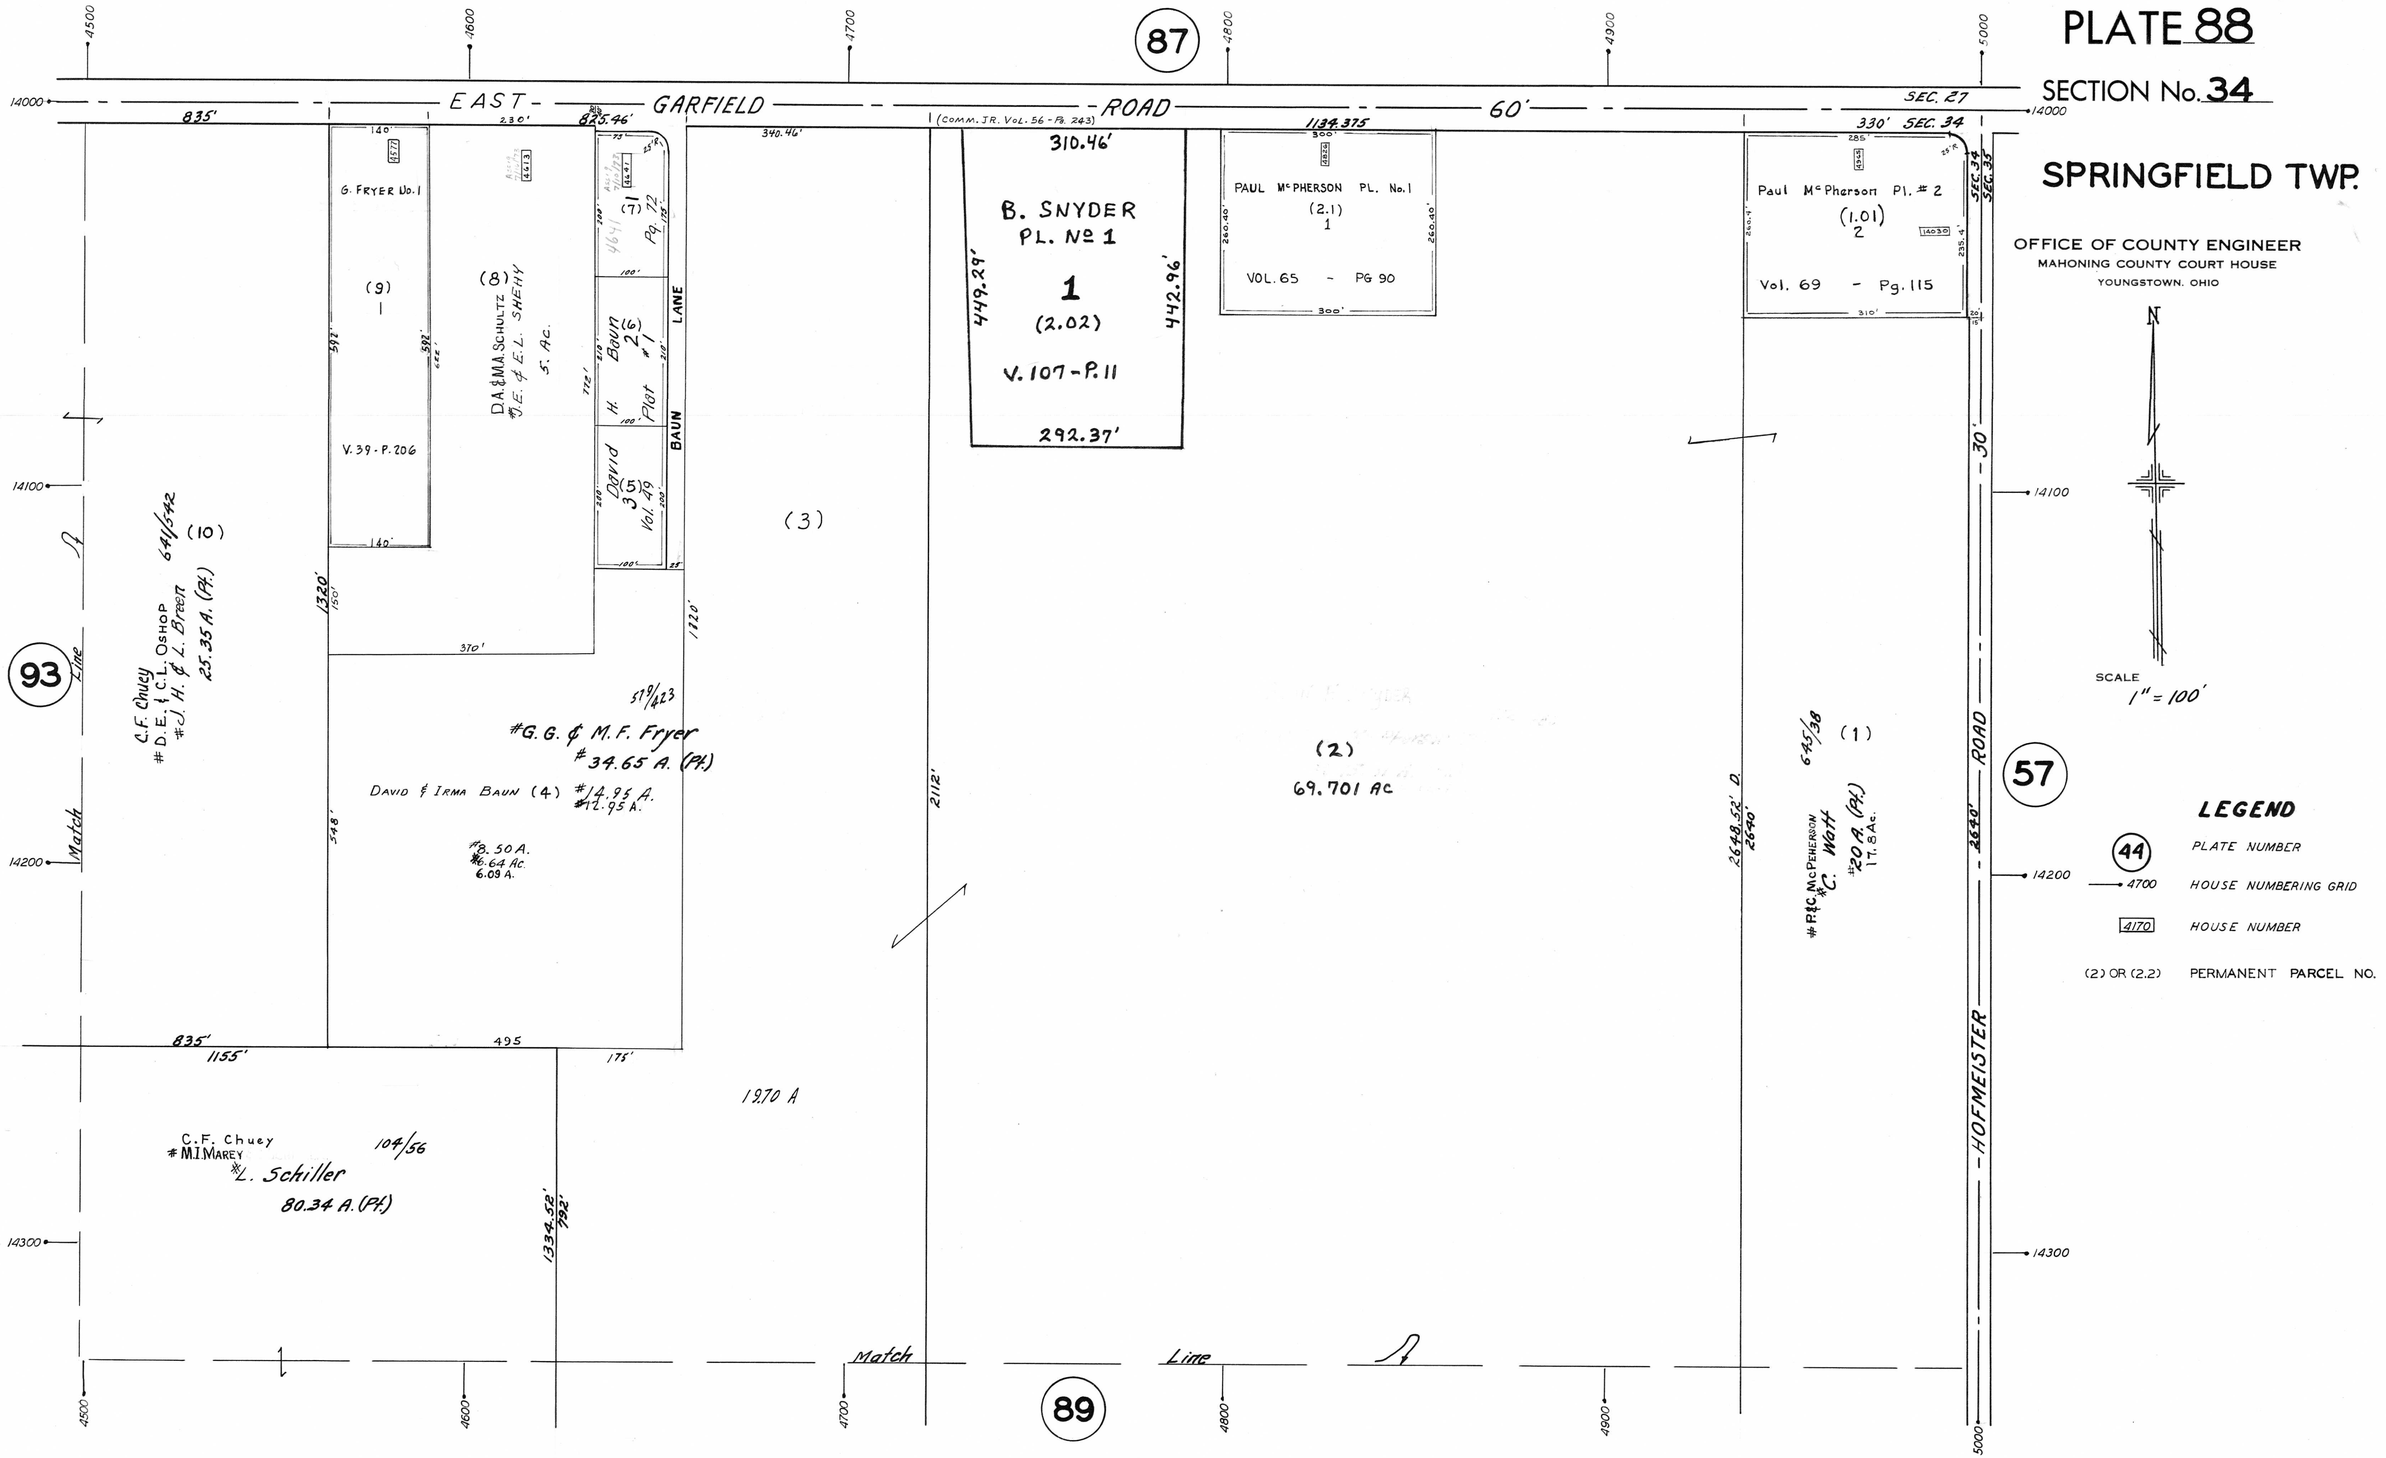
PLATE 88
SECTION No. 34
SPRINGFIELD TWP.
OFFICE OF COUNTY ENGINEER
MAHONING COUNTY COURT HOUSE
YOUNGSTOWN, OHIO
SCALE
1" = 100'
LEGEND
PLATE NUMBER
HOUSE NUMBERING GRID
HOUSE NUMBER
(2) OR (2.2) PERMANENT PARCEL NO.
EAST GARFIELD ROAD
60'
SEC. 27
SEC. 34
SEC. 35
87
89
93
57
HOFMEISTER ROAD
30'
BAUN LANE
Match Line
G. FRYER No. 1
(9)
V. 39 - P. 206
(8)
D.A. & M.A. SCHULTZ
#E. & E.L. SHEHY
5. Ac.
(7)
Pg. 72
(6)
H. Baun
#1
Plat
(5)
David
Vol. 49
(3)
B. SNYDER
PL. No 1
1
(2.02)
V. 107 - P. 11
310.46'
449.29'
442.96'
292.37'
PAUL McPHERSON PL. No. 1
(2.1)
1
VOL. 65 - PG 90
Paul McPherson Pl. # 2
(1.01)
2
Vol. 69 - Pg. 115
(10)
C.F. Chuey
#D.E. & C.L. Oshop
#J.H. & L. Breen
25.35 A. (Pt.)
641/542
#G.G. & M.F. Fryer
#34.65 A. (Pt.)
579/423
David & Irma Baun (4) #14.95 A.
#12.95 A.
#8.50 A.
#6.64 Ac.
6.09 A.
(2)
69.701 Ac
(1)
645/38
#P.&C. McPeherson
#C. Watt
#20 A. (Pt.)
17.8 Ac.
19.70 A
C.F. Chuey
#M.I. Marey
#L. Schiller
104/56
80.34 A. (Pt.)
835'
1155'
495
175'
1334.52'
792'
2112'
2648.52' D.
2640'
1134.375
330'
340.46'
825.46'
1320'
370'
548'
14000
14100
14200
14300
4500
4600
4700
4800
4900
5000