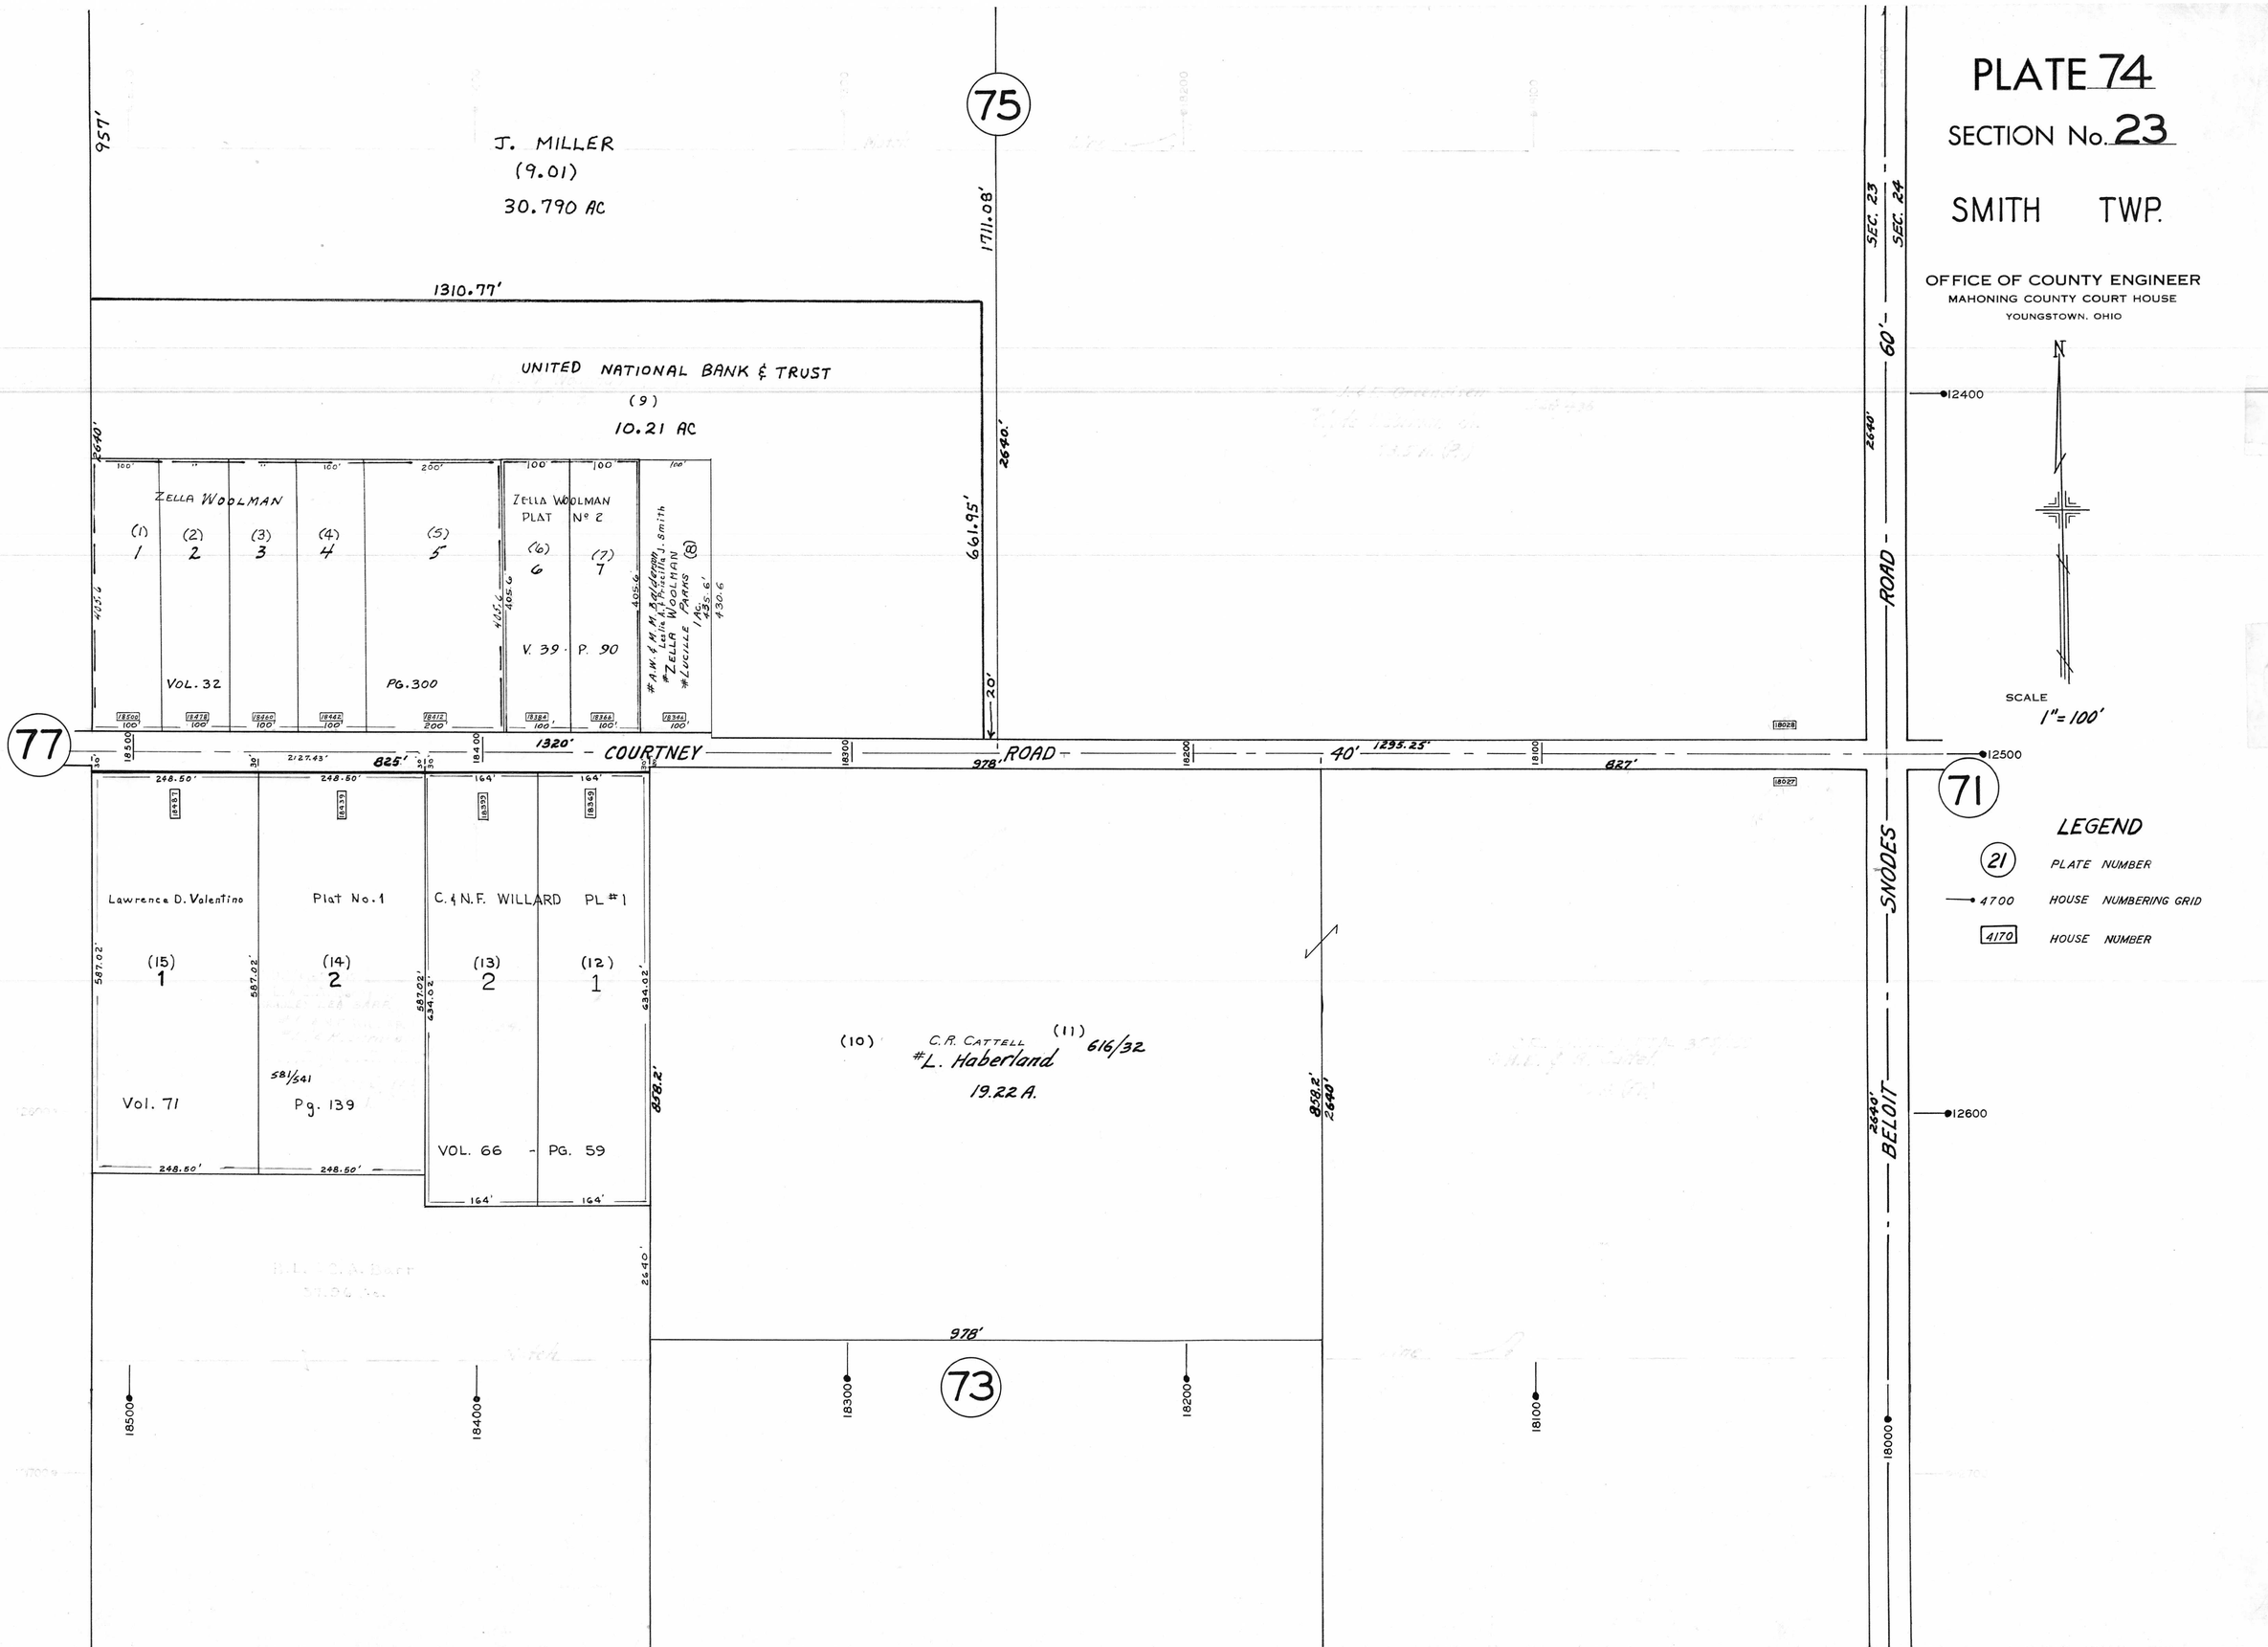
PLATE 74
SECTION No. 23
SMITH TWP.
OFFICE OF COUNTY ENGINEER
MAHONING COUNTY COURT HOUSE
YOUNGSTOWN, OHIO
SCALE
1" = 100'
LEGEND
21 PLATE NUMBER
4700 HOUSE NUMBERING GRID
4170 HOUSE NUMBER
J. MILLER
(9.01)
30.790 AC
UNITED NATIONAL BANK & TRUST
(9)
10.21 AC
ZELLA WOOLMAN
(1) 1
(2) 2
(3) 3
(4) 4
(5) 5
VOL. 32
PG. 300
ZELLA WOOLMAN PLAT No 2
(6) 6
(7) 7
V. 39 · P. 90
#A.W. & M.M. Balderson
Leslie A. & Priscilla J. Smith
#ZELLA WOOLMAN
#LUCILLE PARKS
(8)
1 Ac.
Lawrence D. Valentino
(15) 1
Vol. 71
Plat No. 1
(14) 2
581/541
Pg. 139
C. & N.F. WILLARD PL #1
(13) 2
(12) 1
VOL. 66 - PG. 59
(10) C.R. CATTELL
#L. Haberland
(11) 616/32
19.22 A.
COURTNEY ROAD
BELOIT SNODES ROAD
SEC. 23
SEC. 24
75
77
71
73
957'
1310.77'
1711.08'
661.95'
2640'
1320'
825'
978'
40'
1295.25'
827'
858.2'
12400
12500
12600
18500
18400
18300
18200
18100
18000