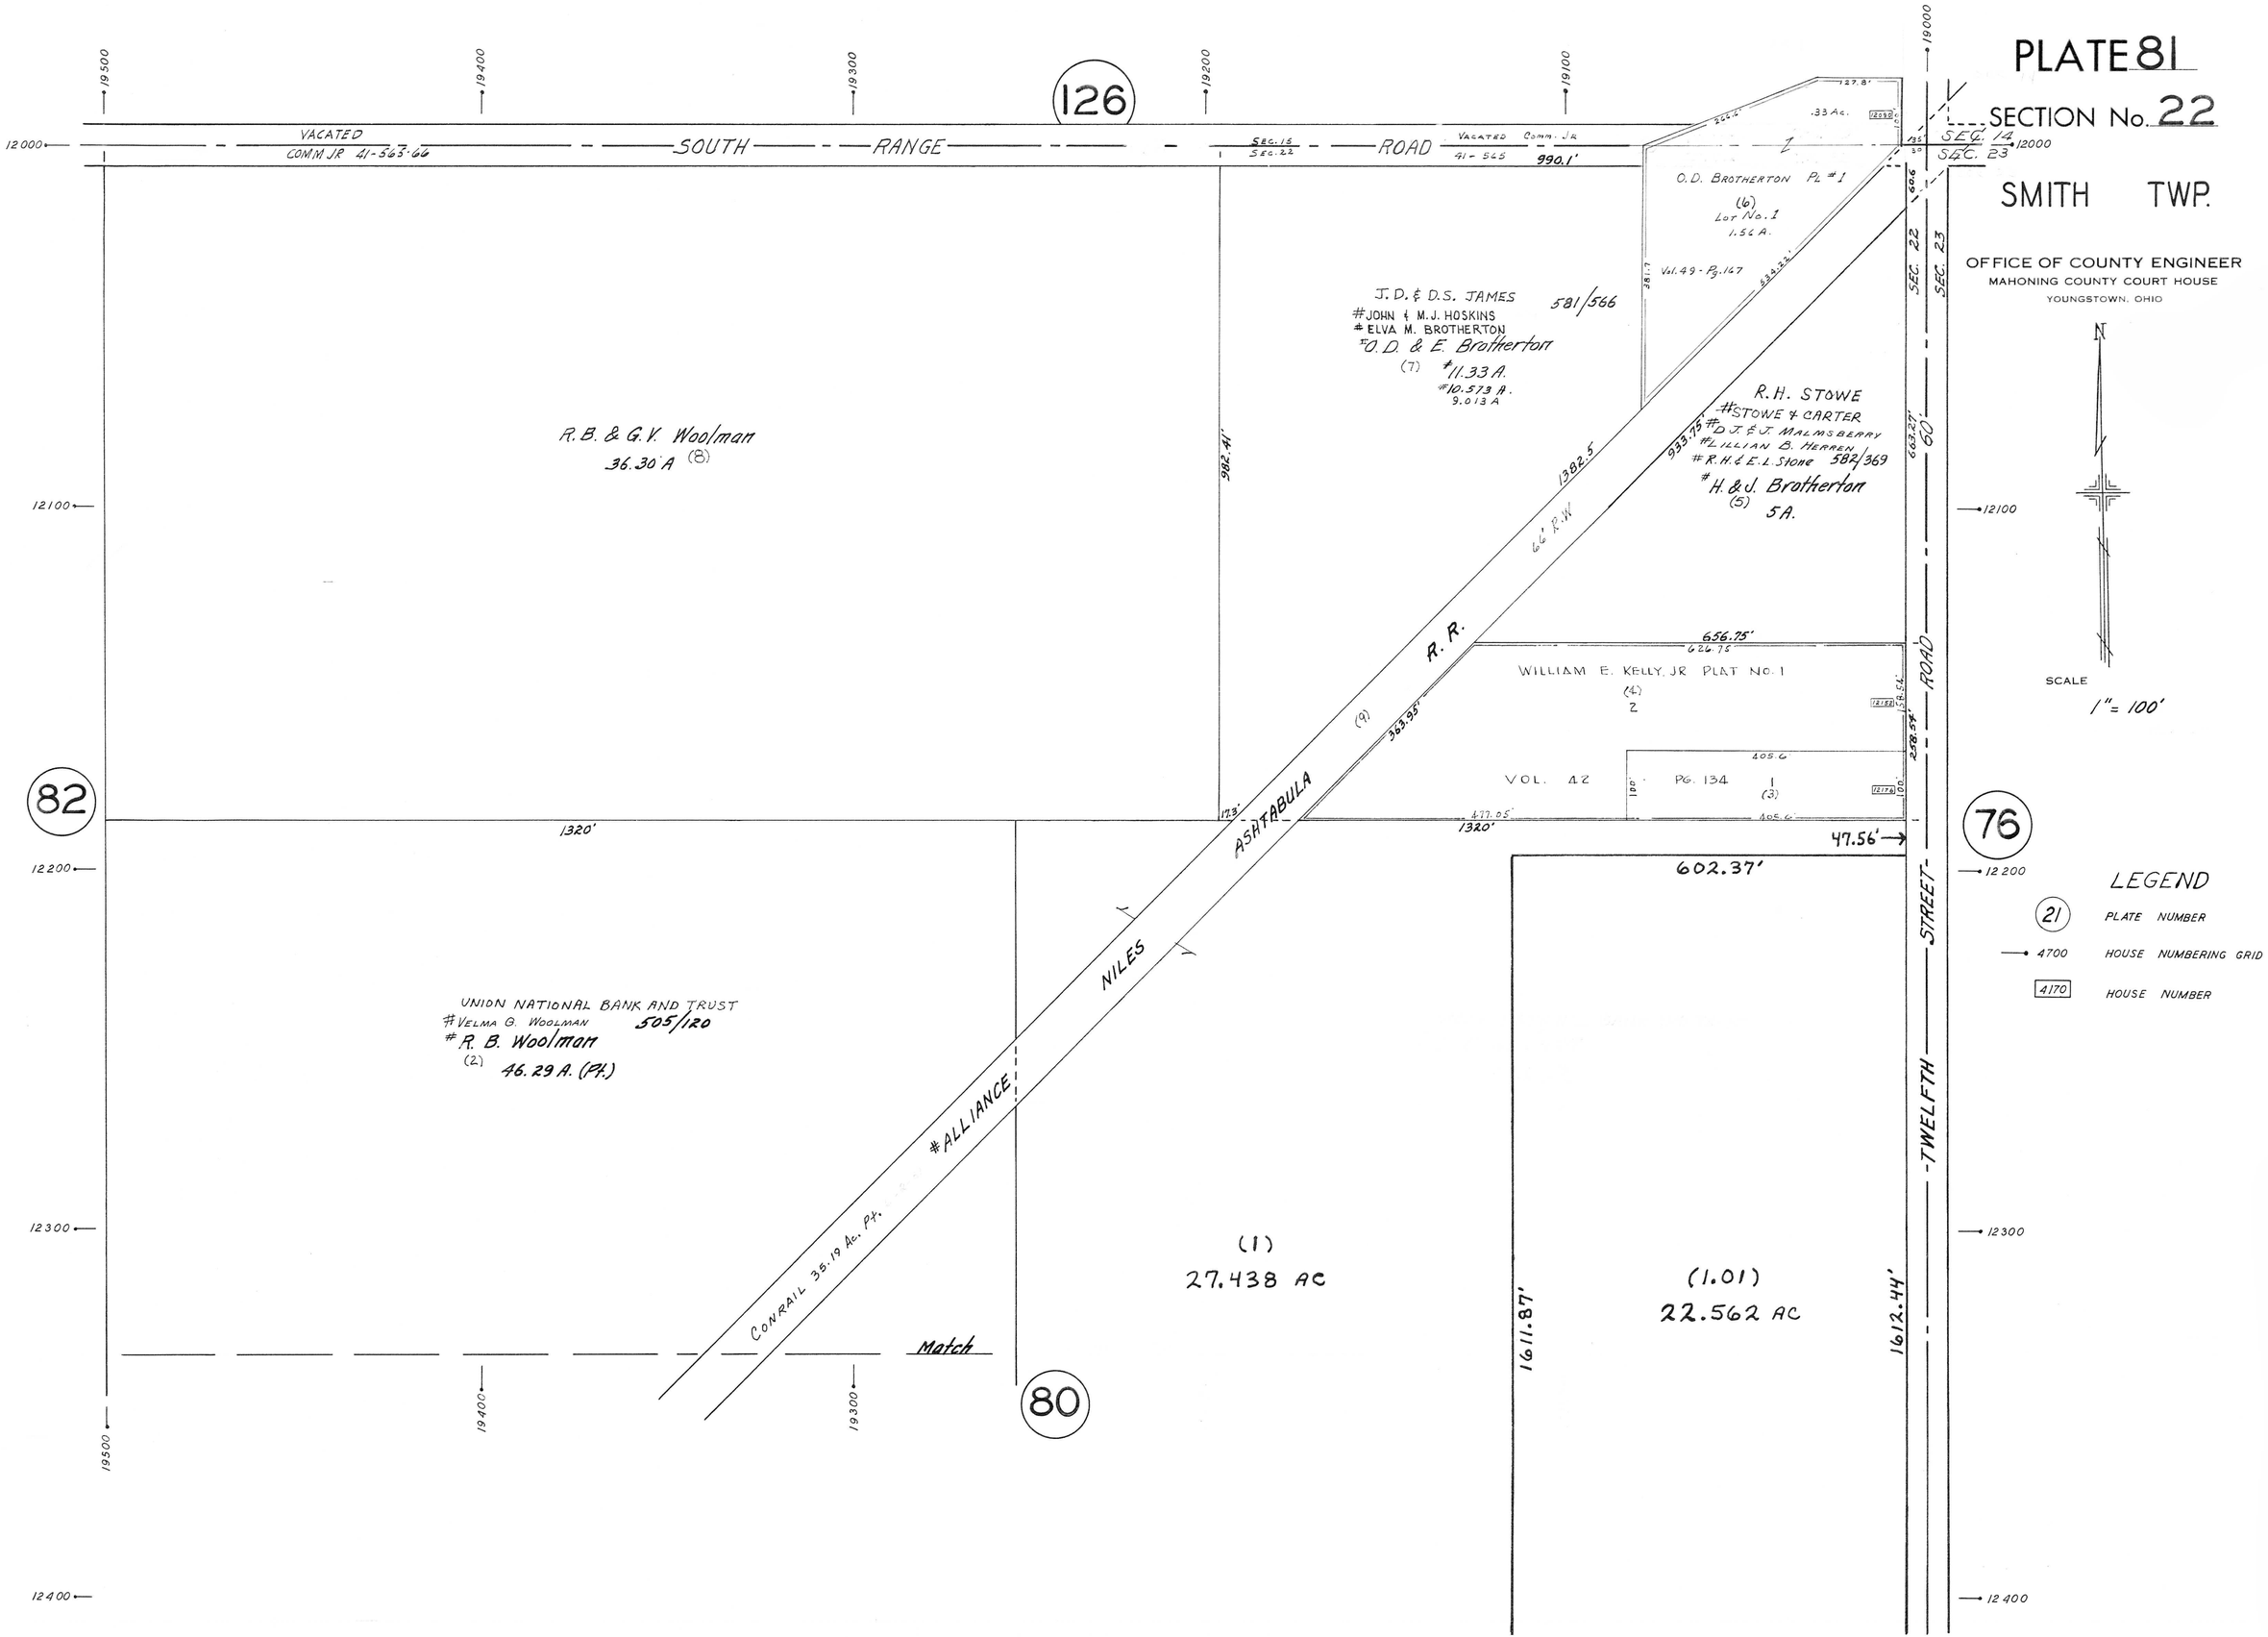
PLATE 81
SECTION No. 22
SMITH TWP.
OFFICE OF COUNTY ENGINEER
MAHONING COUNTY COURT HOUSE
YOUNGSTOWN, OHIO
SCALE
1" = 100'
LEGEND
21 PLATE NUMBER
4700 HOUSE NUMBERING GRID
4170 HOUSE NUMBER
126
82
80
76
VACATED
COMM JR 41-563-66
SOUTH RANGE ROAD
SEC. 15
SEC. 22
VACATED COMM. JR
41-565
990.1'
SEC. 14
SEC. 23
SEC. 22
SEC. 23
60'
TWELFTH STREET ROAD
O.D. BROTHERTON PL #1
(6)
LOT No. 1
1.56 A.
Vol. 49 - Pg. 167
J. D. & D.S. JAMES
#JOHN & M.J. HOSKINS
#ELVA M. BROTHERTON
#O.D. & E. Brotherton
(7) #11.33 A.
#10.573 A.
9.013 A
581/566
R.H. STOWE
#STOWE & CARTER
#D.J. & J. MALMSBERRY
#LILLIAN B. HERREN
#R.H. & E.L. Stone 582/369
#H. & J. Brotherton
(5) 5A.
R.B. & G.V. Woolman
36.30 A (8)
982.41'
1382.5
933.75'
66' R.W.
R.R.
(9)
363.95'
656.75'
626.75'
WILLIAM E. KELLY, JR PLAT NO. 1
(4)
2
VOL. 42
PG. 134
(3)
405.6'
477.05'
1320'
47.56'
602.37'
ASHTABULA
NILES
#ALLIANCE
CONRAIL 35.19 Ac. Pt.
UNION NATIONAL BANK AND TRUST
#VELMA G. WOOLMAN 505/120
#R. B. Woolman
(2) 46.29 A. (Pt.)
(1)
27.438 AC
(1.01)
22.562 AC
1611.87'
1612.44'
Match
19500
19400
19300
19200
19100
19000
12000
12100
12200
12300
12400