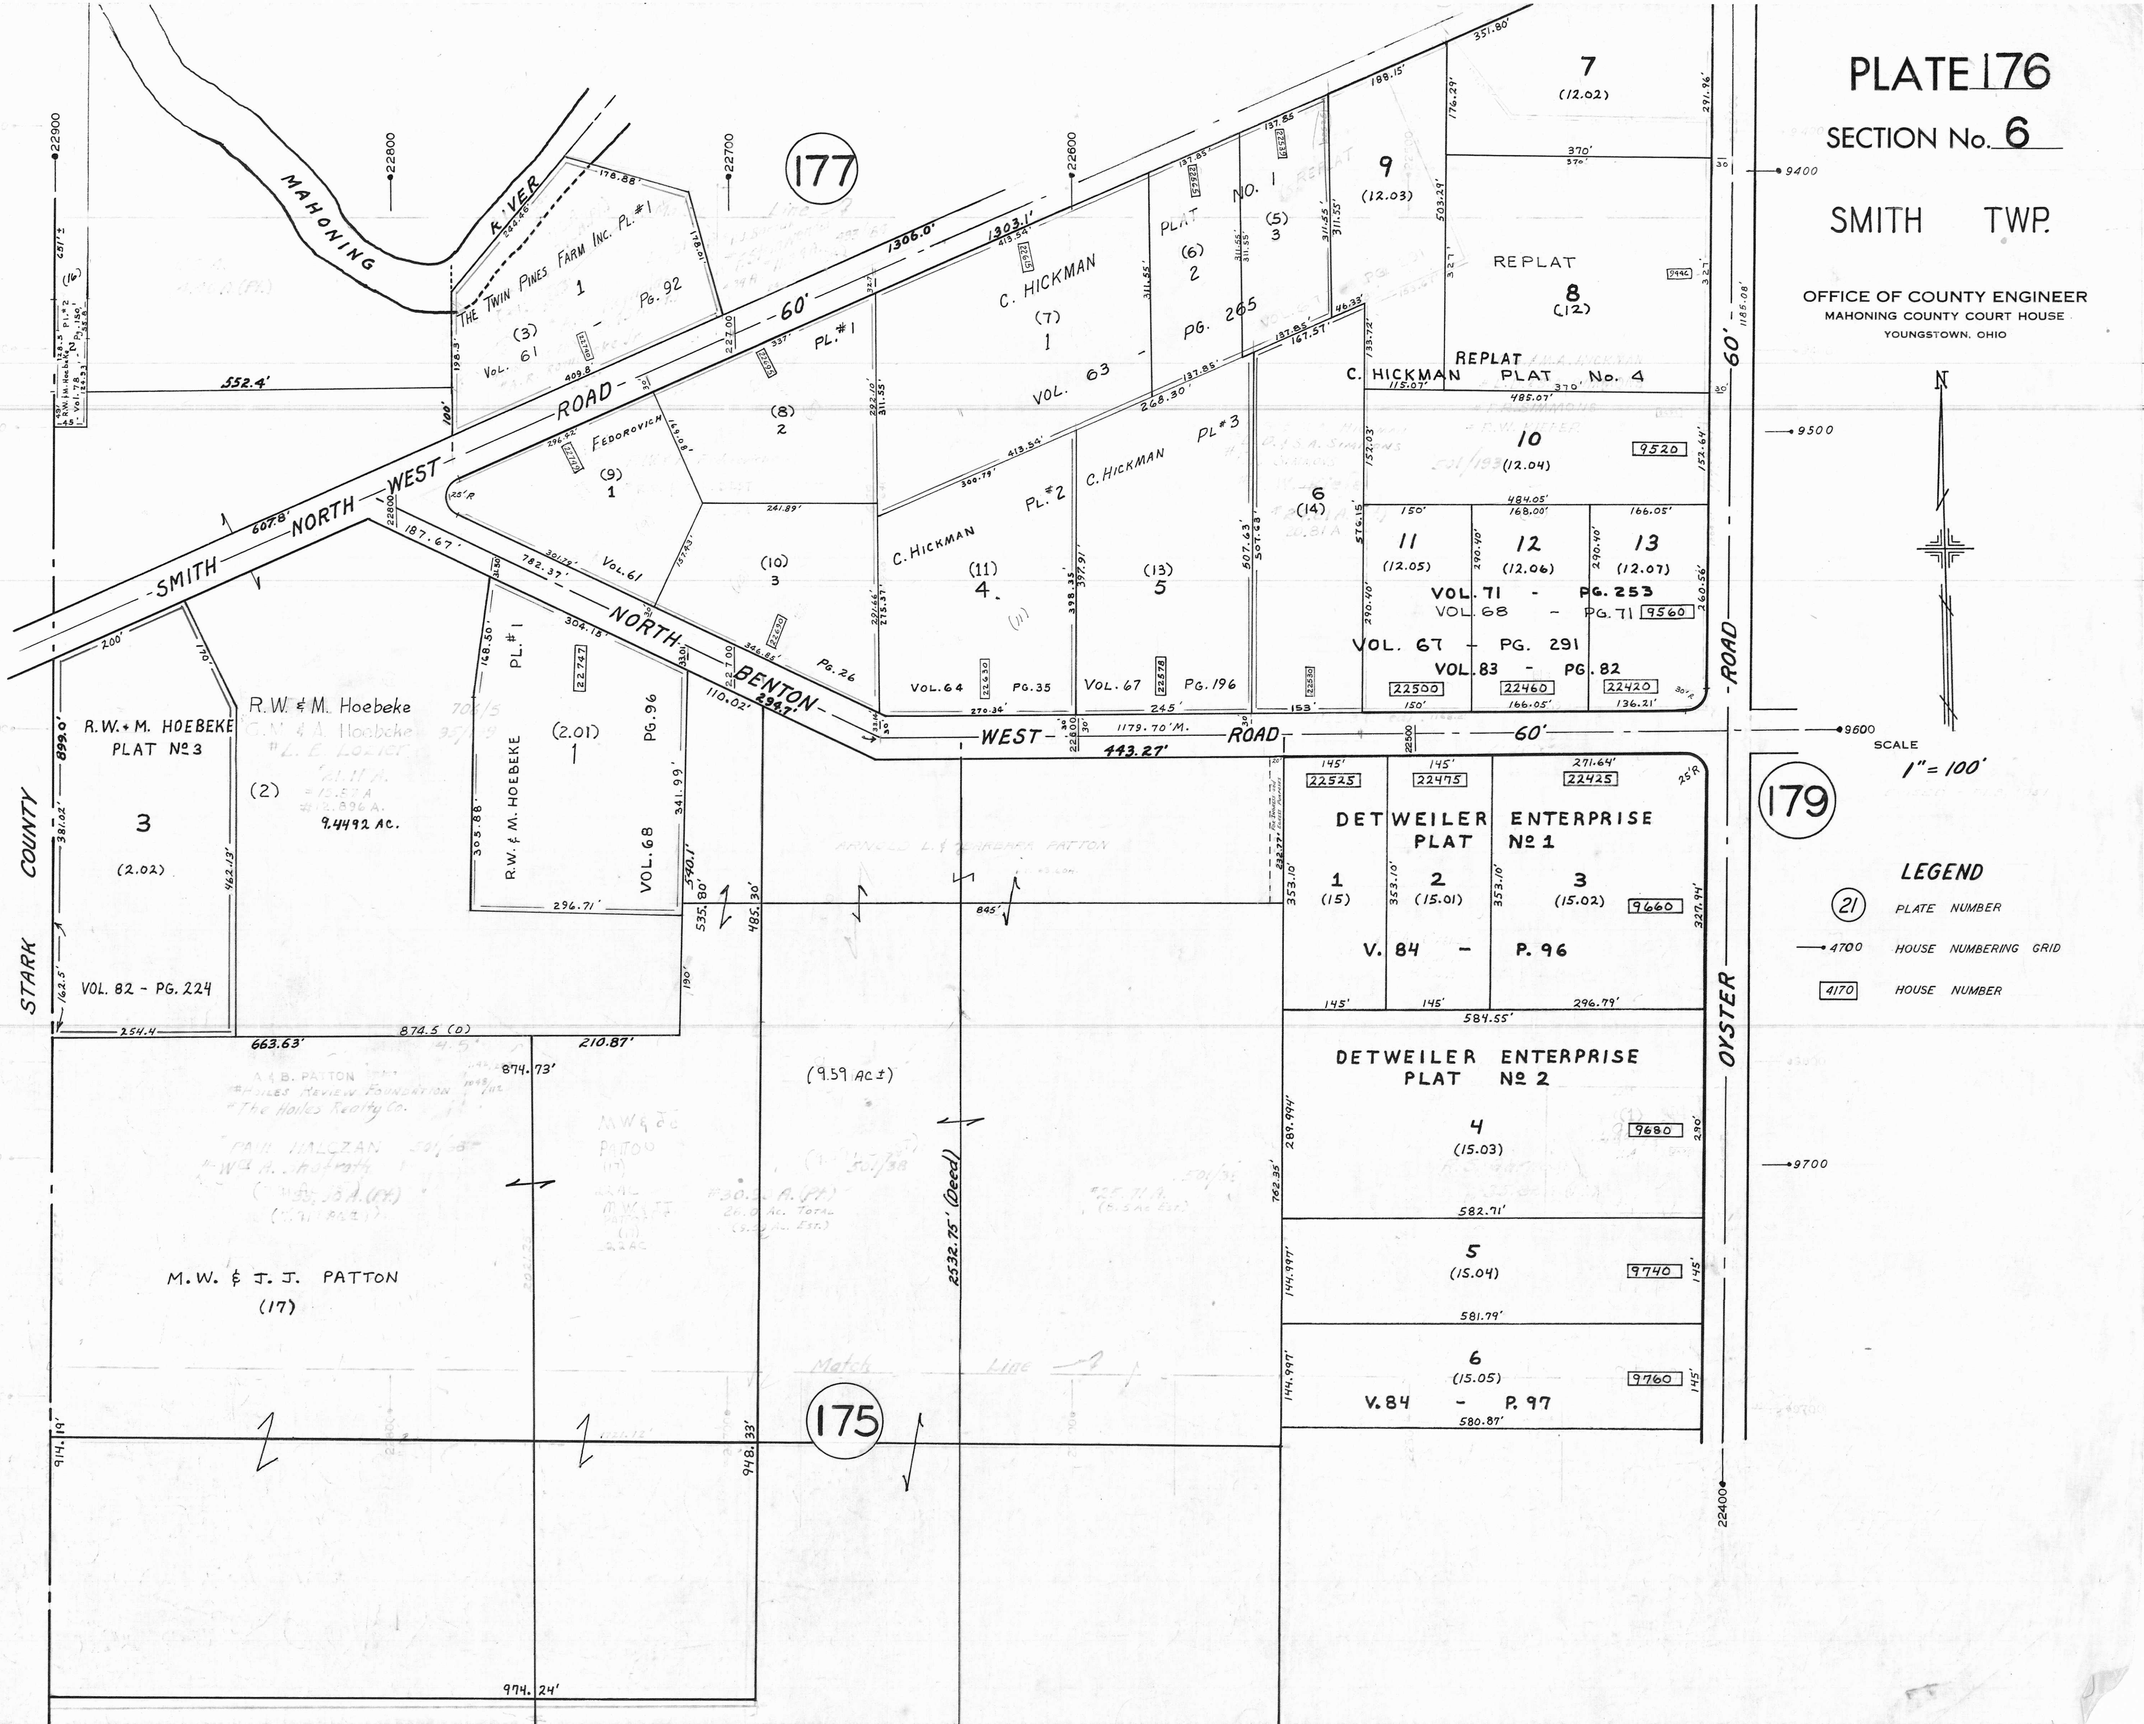

PLATE 176
SECTION No. 6
SMITH TWP.
OFFICE OF COUNTY ENGINEER
MAHONING COUNTY COURT HOUSE
YOUNGSTOWN, OHIO
SCALE
1" = 100'
LEGEND
21 PLATE NUMBER
4700 HOUSE NUMBERING GRID
4170 HOUSE NUMBER
177
179
175
MAHONING RIVER
SMITH NORTH WEST ROAD
NORTH BENTON WEST ROAD
OYSTER ROAD
STARK COUNTY
THE TWIN PINES FARM INC. PL. #1
VOL. 61 - PG. 92
C. HICKMAN PLAT NO. 1
VOL. 63 - PG. 265
C. HICKMAN PL. #1
C. HICKMAN PL. #2
C. HICKMAN PL. #3
FEDOROVICH
VOL. 61
VOL. 64 PG. 35
VOL. 67 PG. 196
REPLAT
C. HICKMAN PLAT No. 4
VOL. 71 - PG. 253
VOL. 68 - PG. 71
VOL. 67 - PG. 291
VOL. 83 - PG. 82
R.W. & M. HOEBEKE PLAT No. 3
VOL. 82 - PG. 224
R.W. & M. Hoebeke
9.4492 AC.
R.W. & M. HOEBEKE
VOL. 68 PG. 96
DETWEILER ENTERPRISE PLAT No. 1
V. 84 - P. 96
DETWEILER ENTERPRISE PLAT No. 2
V. 84 - P. 97
M.W. & J.J. PATTON
(17)
(9.59 AC ±)
2532.75' (Deed)
Match Line