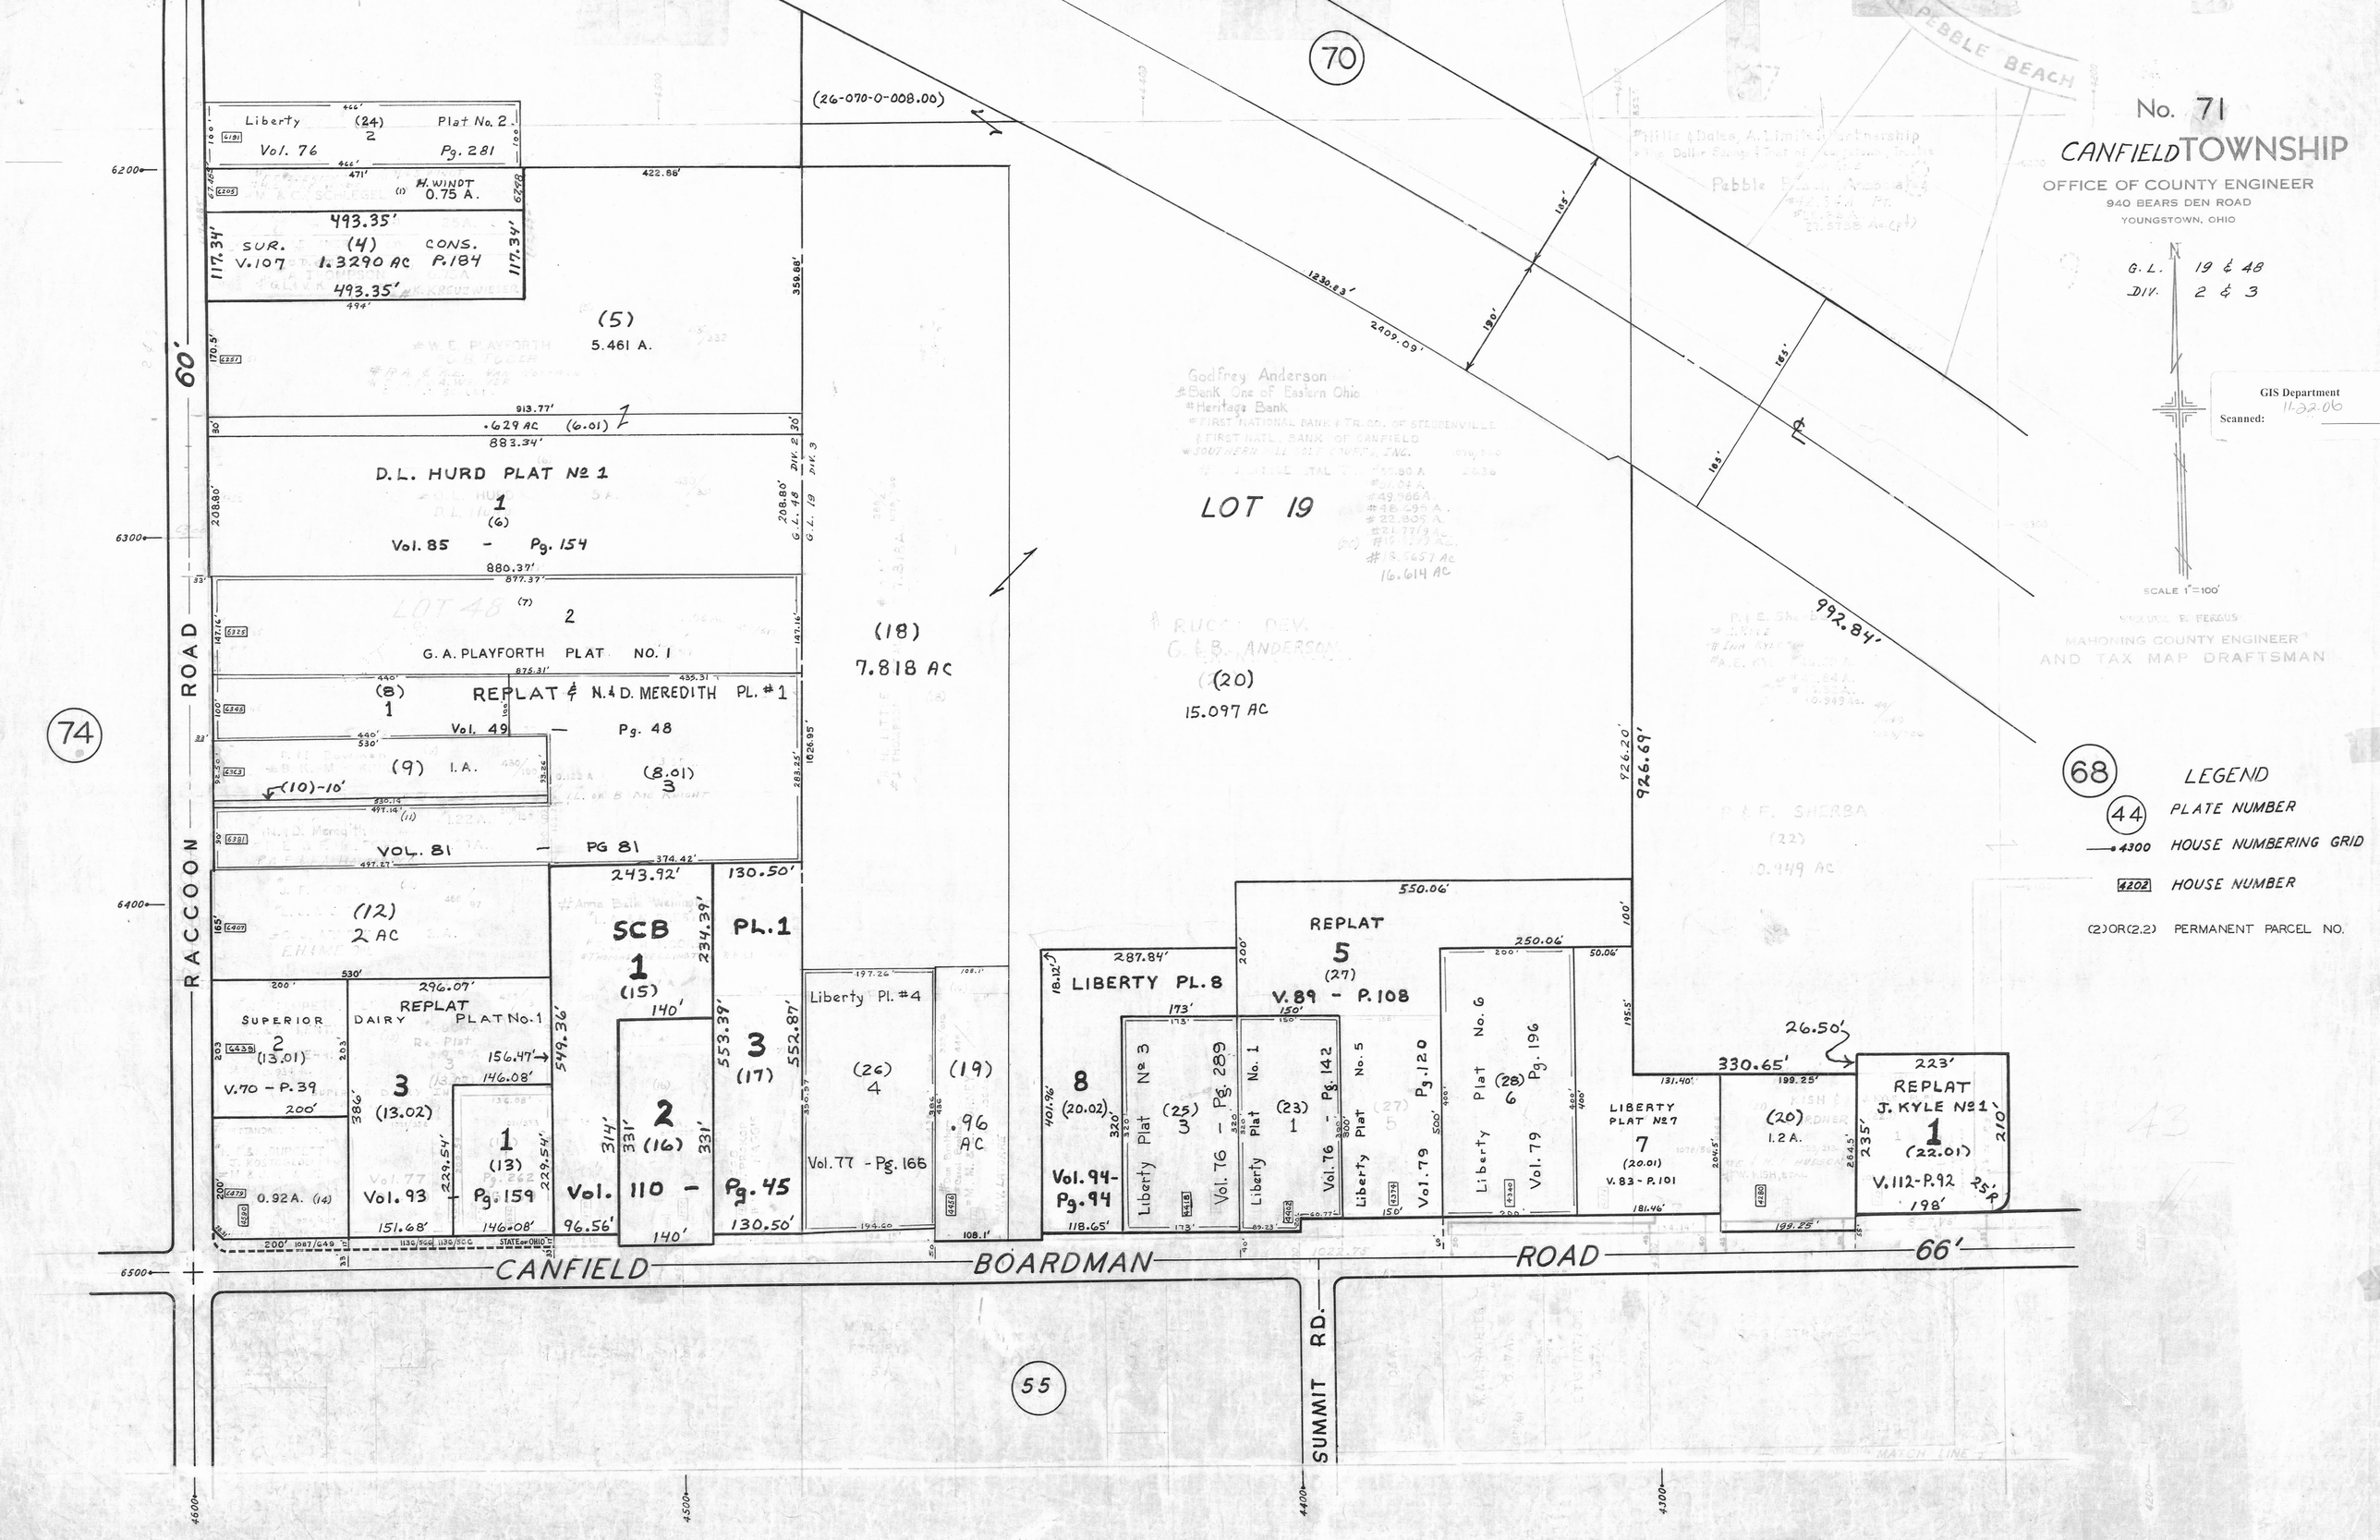
No. 71
CANFIELD TOWNSHIP
OFFICE OF COUNTY ENGINEER
940 BEARS DEN ROAD
YOUNGSTOWN, OHIO
G.L. 19 & 48
DIV. 2 & 3
SCALE 1"=100'
GIS Department
Scanned: 11-22-06
MAHONING COUNTY ENGINEER
AND TAX MAP DRAFTSMAN
LEGEND
44 PLATE NUMBER
4300 HOUSE NUMBERING GRID
4202 HOUSE NUMBER
(2)OR(2.2) PERMANENT PARCEL NO.
PEBBLE BEACH
LOT 19
(26-070-0-008.00)
Liberty (24) 2 Plat No. 2
Vol. 76 Pg. 281
H. WINDT 0.75 A.
SUR. V.107 (4) 1.3290 AC CONS. P.184
(5) 5.461 A.
D.L. HURD PLAT No 1
1 (6)
Vol. 85 - Pg. 154
G. A. PLAYFORTH PLAT NO. 1
2
REPLAT & N. & D. MEREDITH PL. #1
(8) 1
Vol. 49 - Pg. 48
(9) I.A.
(8.01) 3
VOL. 81 - PG 81
(18) 7.818 AC
(20) 15.097 AC
(12) 2 AC
SUPERIOR DAIRY REPLAT No. 1
2 (13.01)
V.70 - P.39
3 (13.02)
Vol. 93 - Pg. 159
1 (13)
SCB 1 (15)
2 (16)
Vol. 110 - Pg. 45
PL. 1
3 (17)
Liberty Pl. #4
(26) 4
Vol. 77 - Pg. 166
(19) .96 AC
LIBERTY PL. 8
8 (20.02)
Vol. 94 - Pg. 94
Liberty Plat No 3
(25) 3
Vol. 76 - Pg. 289
Liberty Plat No. 1
(23) 1
Vol. 76 - Pg. 142
Liberty Plat No. 5
Vol. 79 - Pg. 120
REPLAT 5 (27)
V. 89 - P. 108
Liberty Plat No. 6
(28) 6
Vol. 79 - Pg. 196
LIBERTY PLAT No 7
7 (20.01)
V. 83 - P. 101
(20) 1.2 A.
REPLAT J. KYLE No 1
1 (22.01)
V. 112 - P. 92
992.84'
926.69'
330.65'
26.50'
60'
66'
RACCOON ROAD
CANFIELD BOARDMAN ROAD
SUMMIT RD.
74
70
68
55