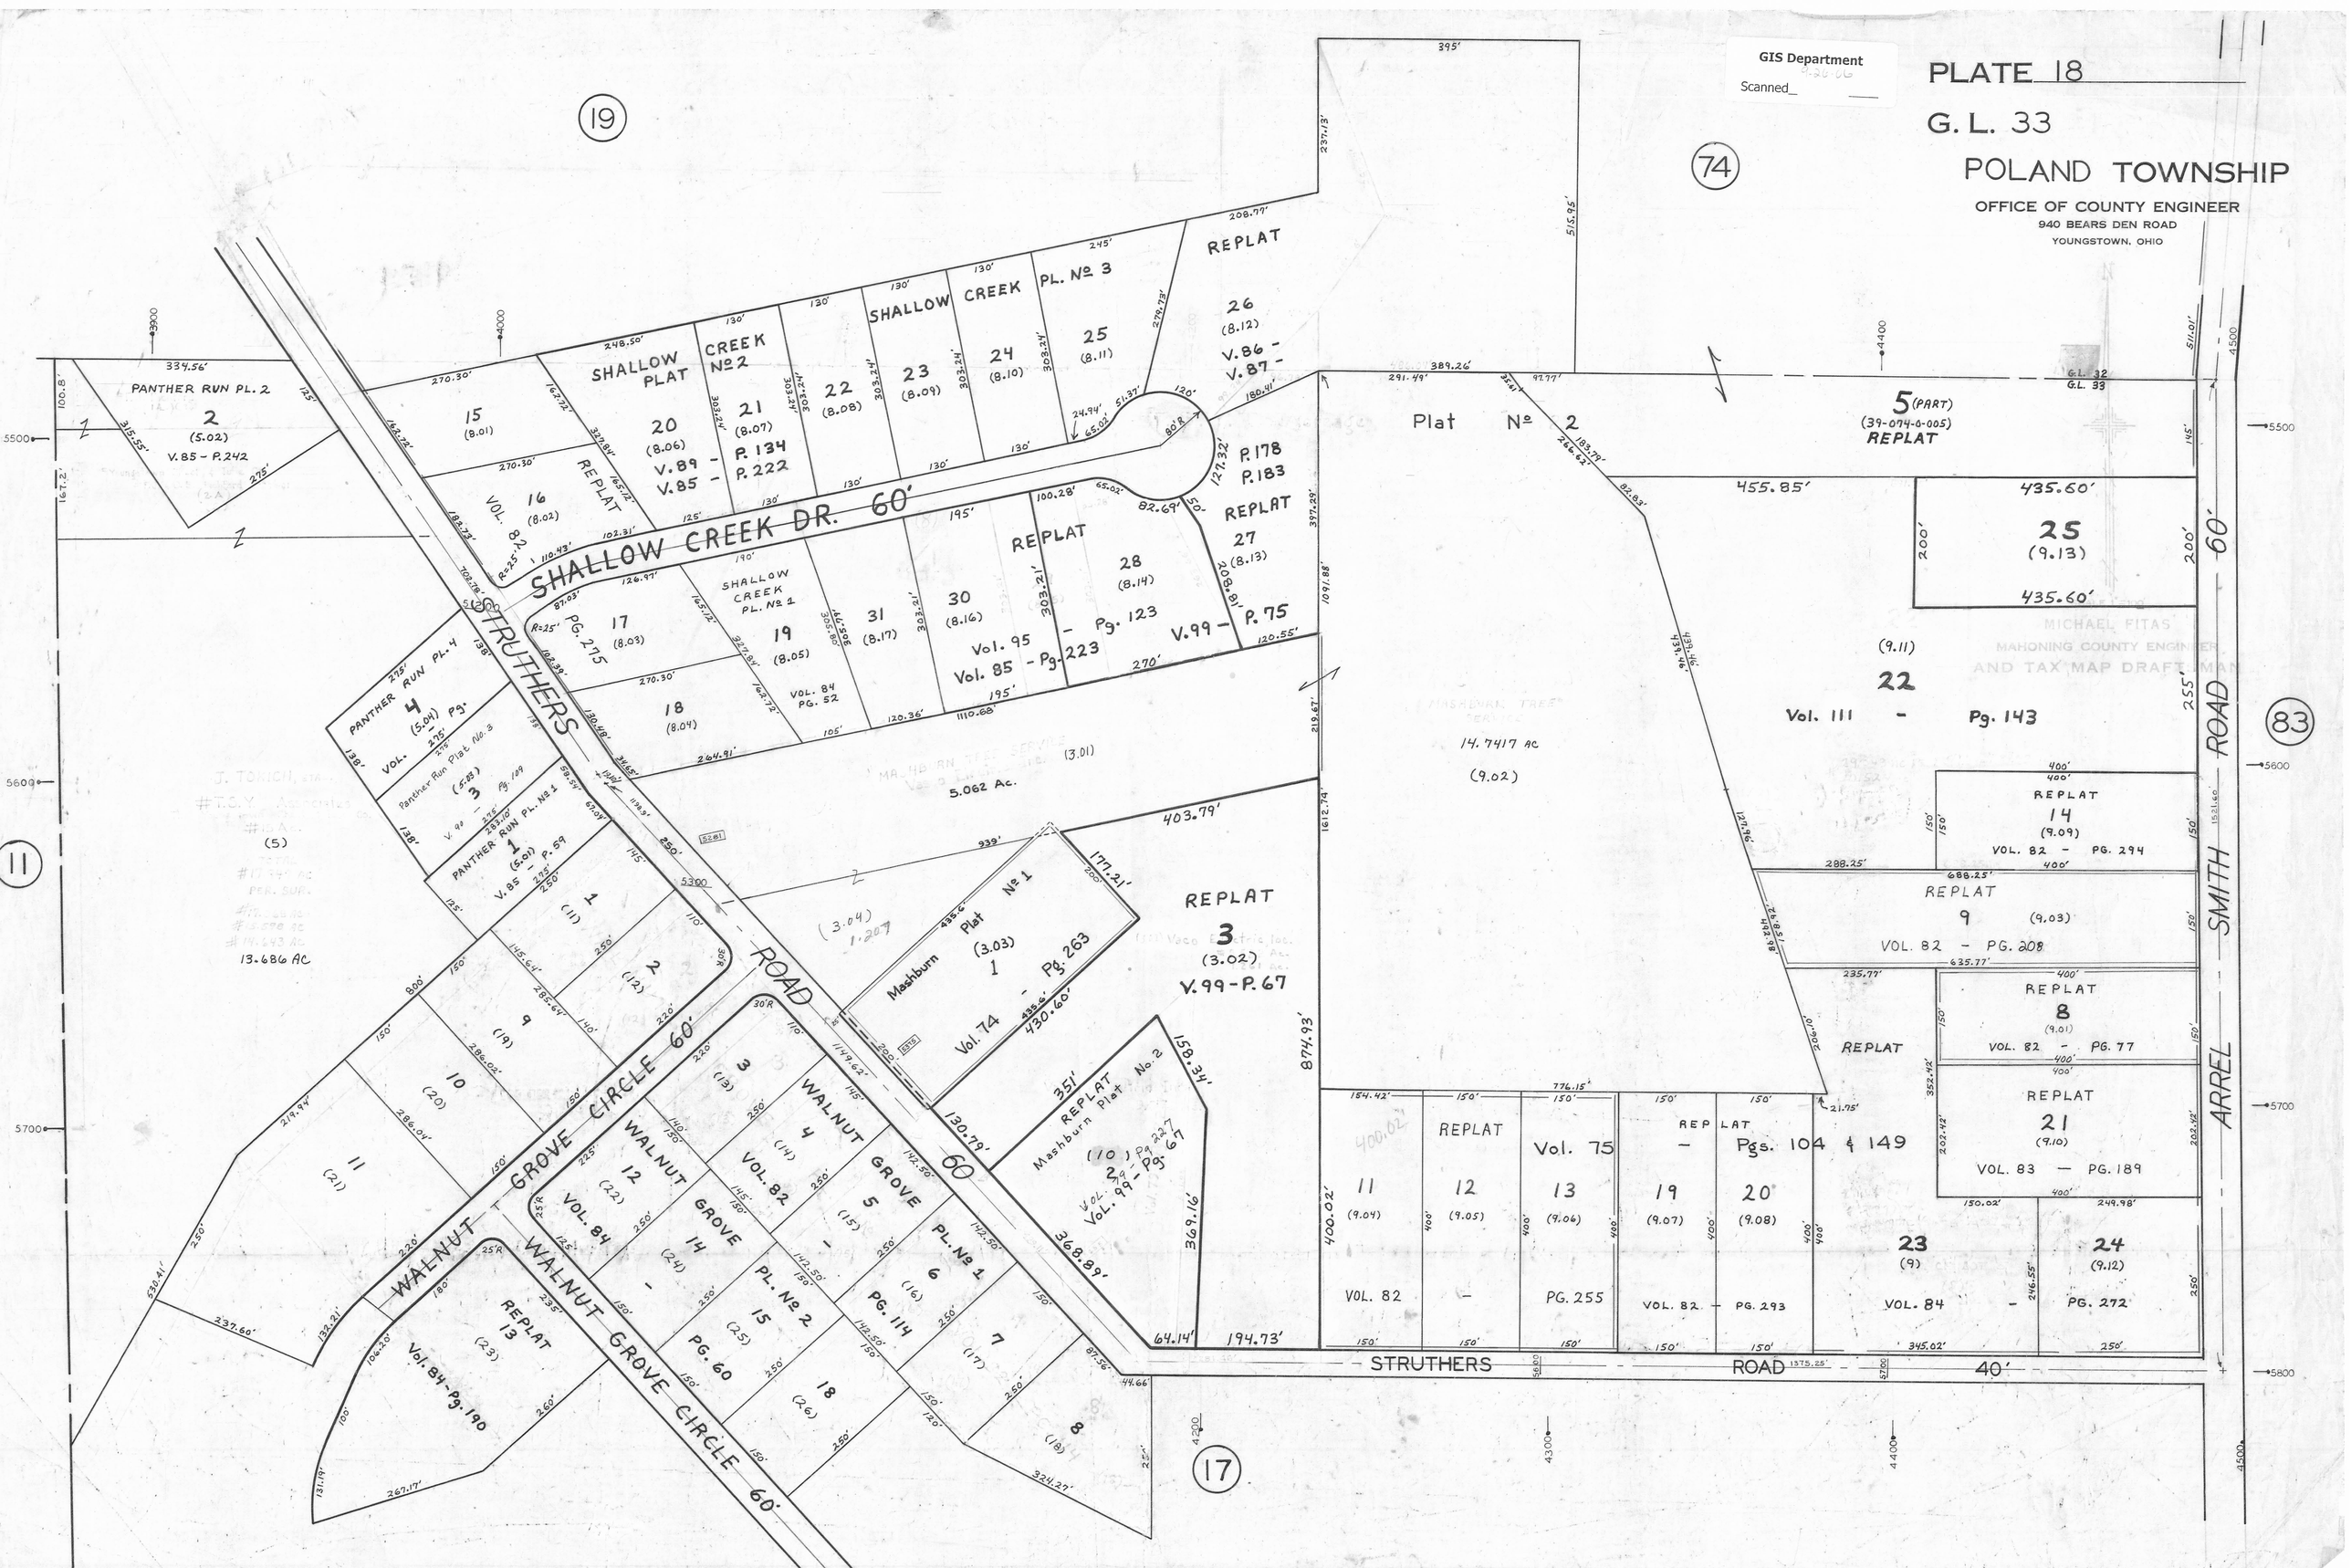

GIS Department
Scanned
PLATE 18
G. L. 33
POLAND TOWNSHIP
OFFICE OF COUNTY ENGINEER
940 BEARS DEN ROAD
YOUNGSTOWN, OHIO
MICHAEL FITAS
MAHONING COUNTY ENGINEER
AND TAX MAP DRAFTSMAN
SHALLOW CREEK DR. 60'
STRUTHERS ROAD 60'
WALNUT GROVE CIRCLE 60'
ARREL SMITH ROAD 60'
STRUTHERS ROAD 40'
Plat No 2
Mashburn Plat No 1
Mashburn Plat No. 2
PANTHER RUN PL. 2
PANTHER RUN PL. 4
PANTHER RUN PL. No 1
SHALLOW CREEK PLAT No 2
SHALLOW CREEK PL. No 3
SHALLOW CREEK PL. No 1
REPLAT
Vol. 95 - Pg. 123
Vol. 85 - Pg. 223
V. 99 - P. 75
Vol. 74 - Pg. 263
Vol. 99 - Pg. 67
Vol. 111 - Pg. 143
Vol. 75 - Pgs. 104 & 149
Vol. 82 - PG. 255
Vol. 82 - PG. 293
Vol. 84 - PG. 272
Vol. 83 - PG. 189
Vol. 82 - PG. 77
Vol. 82 - PG. 208
Vol. 82 - PG. 294
Vol. 84 - Pg. 190
5.062 Ac.
14.7417 AC
13.686 AC
19
74
83
11
17