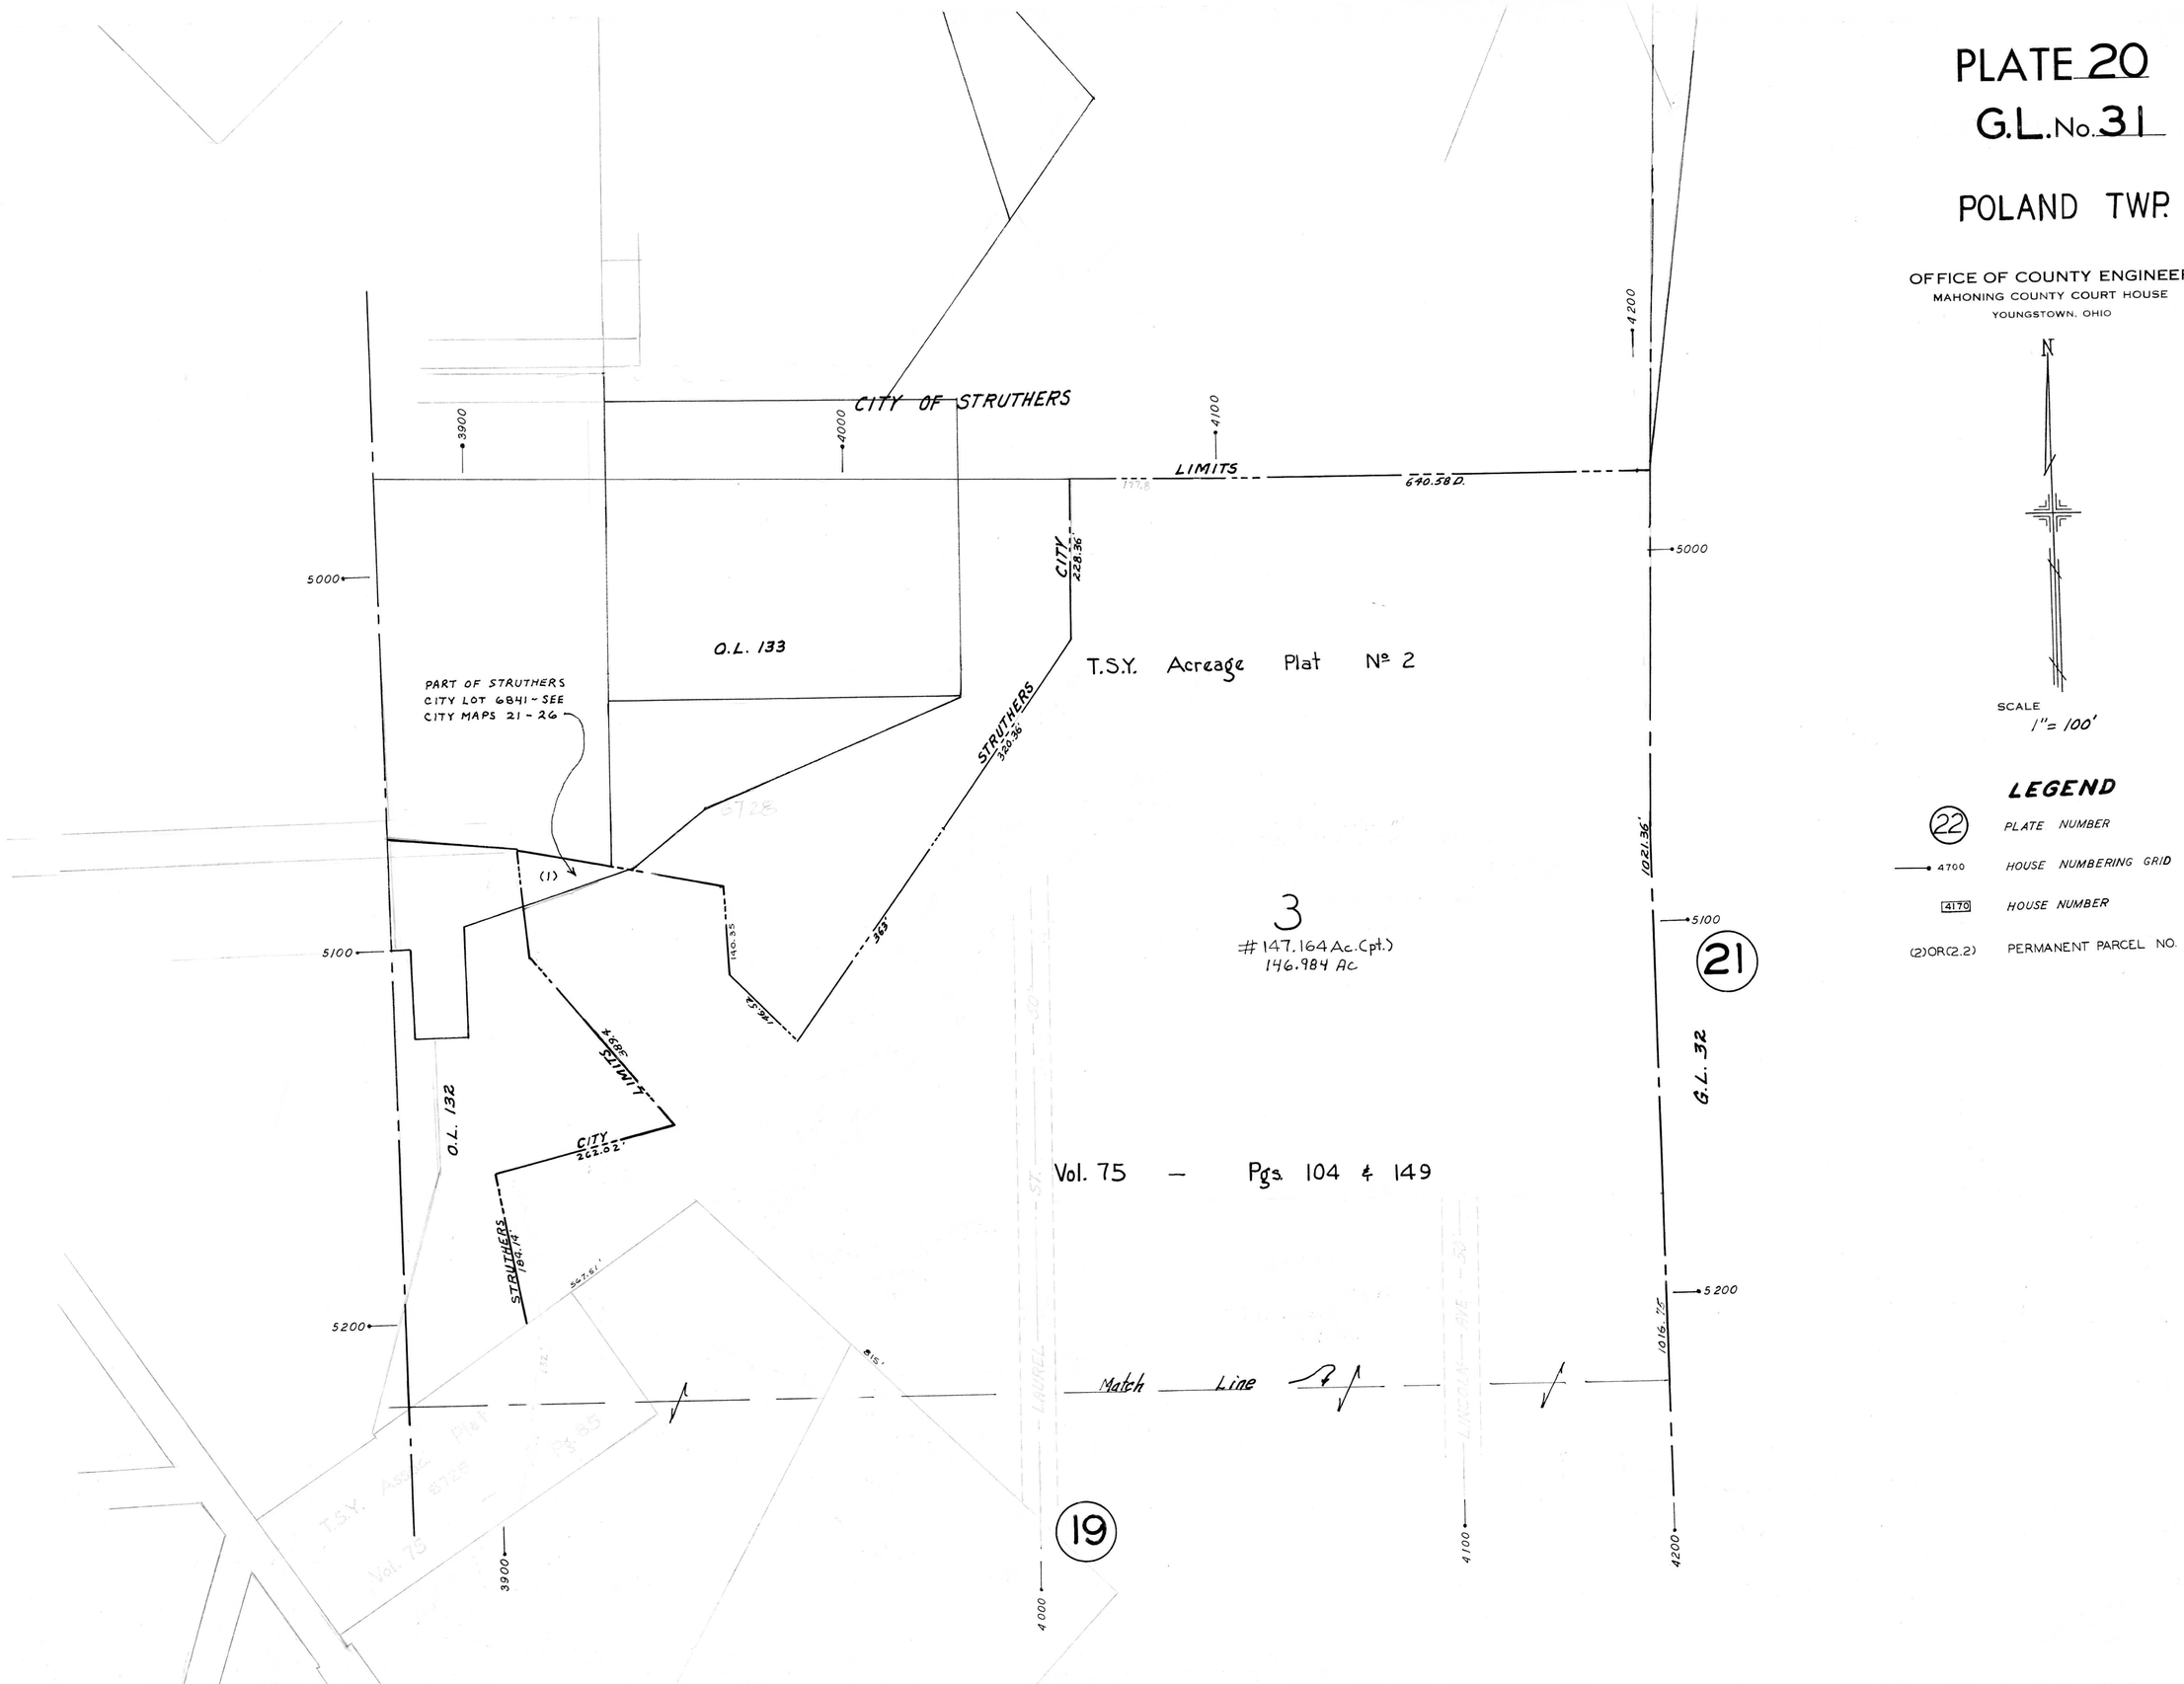

PLATE 20
G.L. No. 31
POLAND TWP.
OFFICE OF COUNTY ENGINEER
MAHONING COUNTY COURT HOUSE
YOUNGSTOWN, OHIO
N
SCALE
1" = 100'
LEGEND
22 PLATE NUMBER
4700 HOUSE NUMBERING GRID
4170 HOUSE NUMBER
(2)OR(2.2) PERMANENT PARCEL NO.
CITY OF STRUTHERS
LIMITS
640.58 D.
CITY 228.36'
STRUTHERS 320.36'
O.L. 133
PART OF STRUTHERS CITY LOT 6841 - SEE CITY MAPS 21 - 26
(1)
T.S.Y. Acreage Plat Nº 2
3
#147.164 Ac. (pt.)
146.984 Ac
1021.36'
21
G.L. 32
O.L. 132
LIMITS 389.4'
CITY 262.02'
STRUTHERS 184.14'
Vol. 75 — Pgs. 104 & 149
Match Line
19
3900
4000
4100
4200
5000
5100
5200