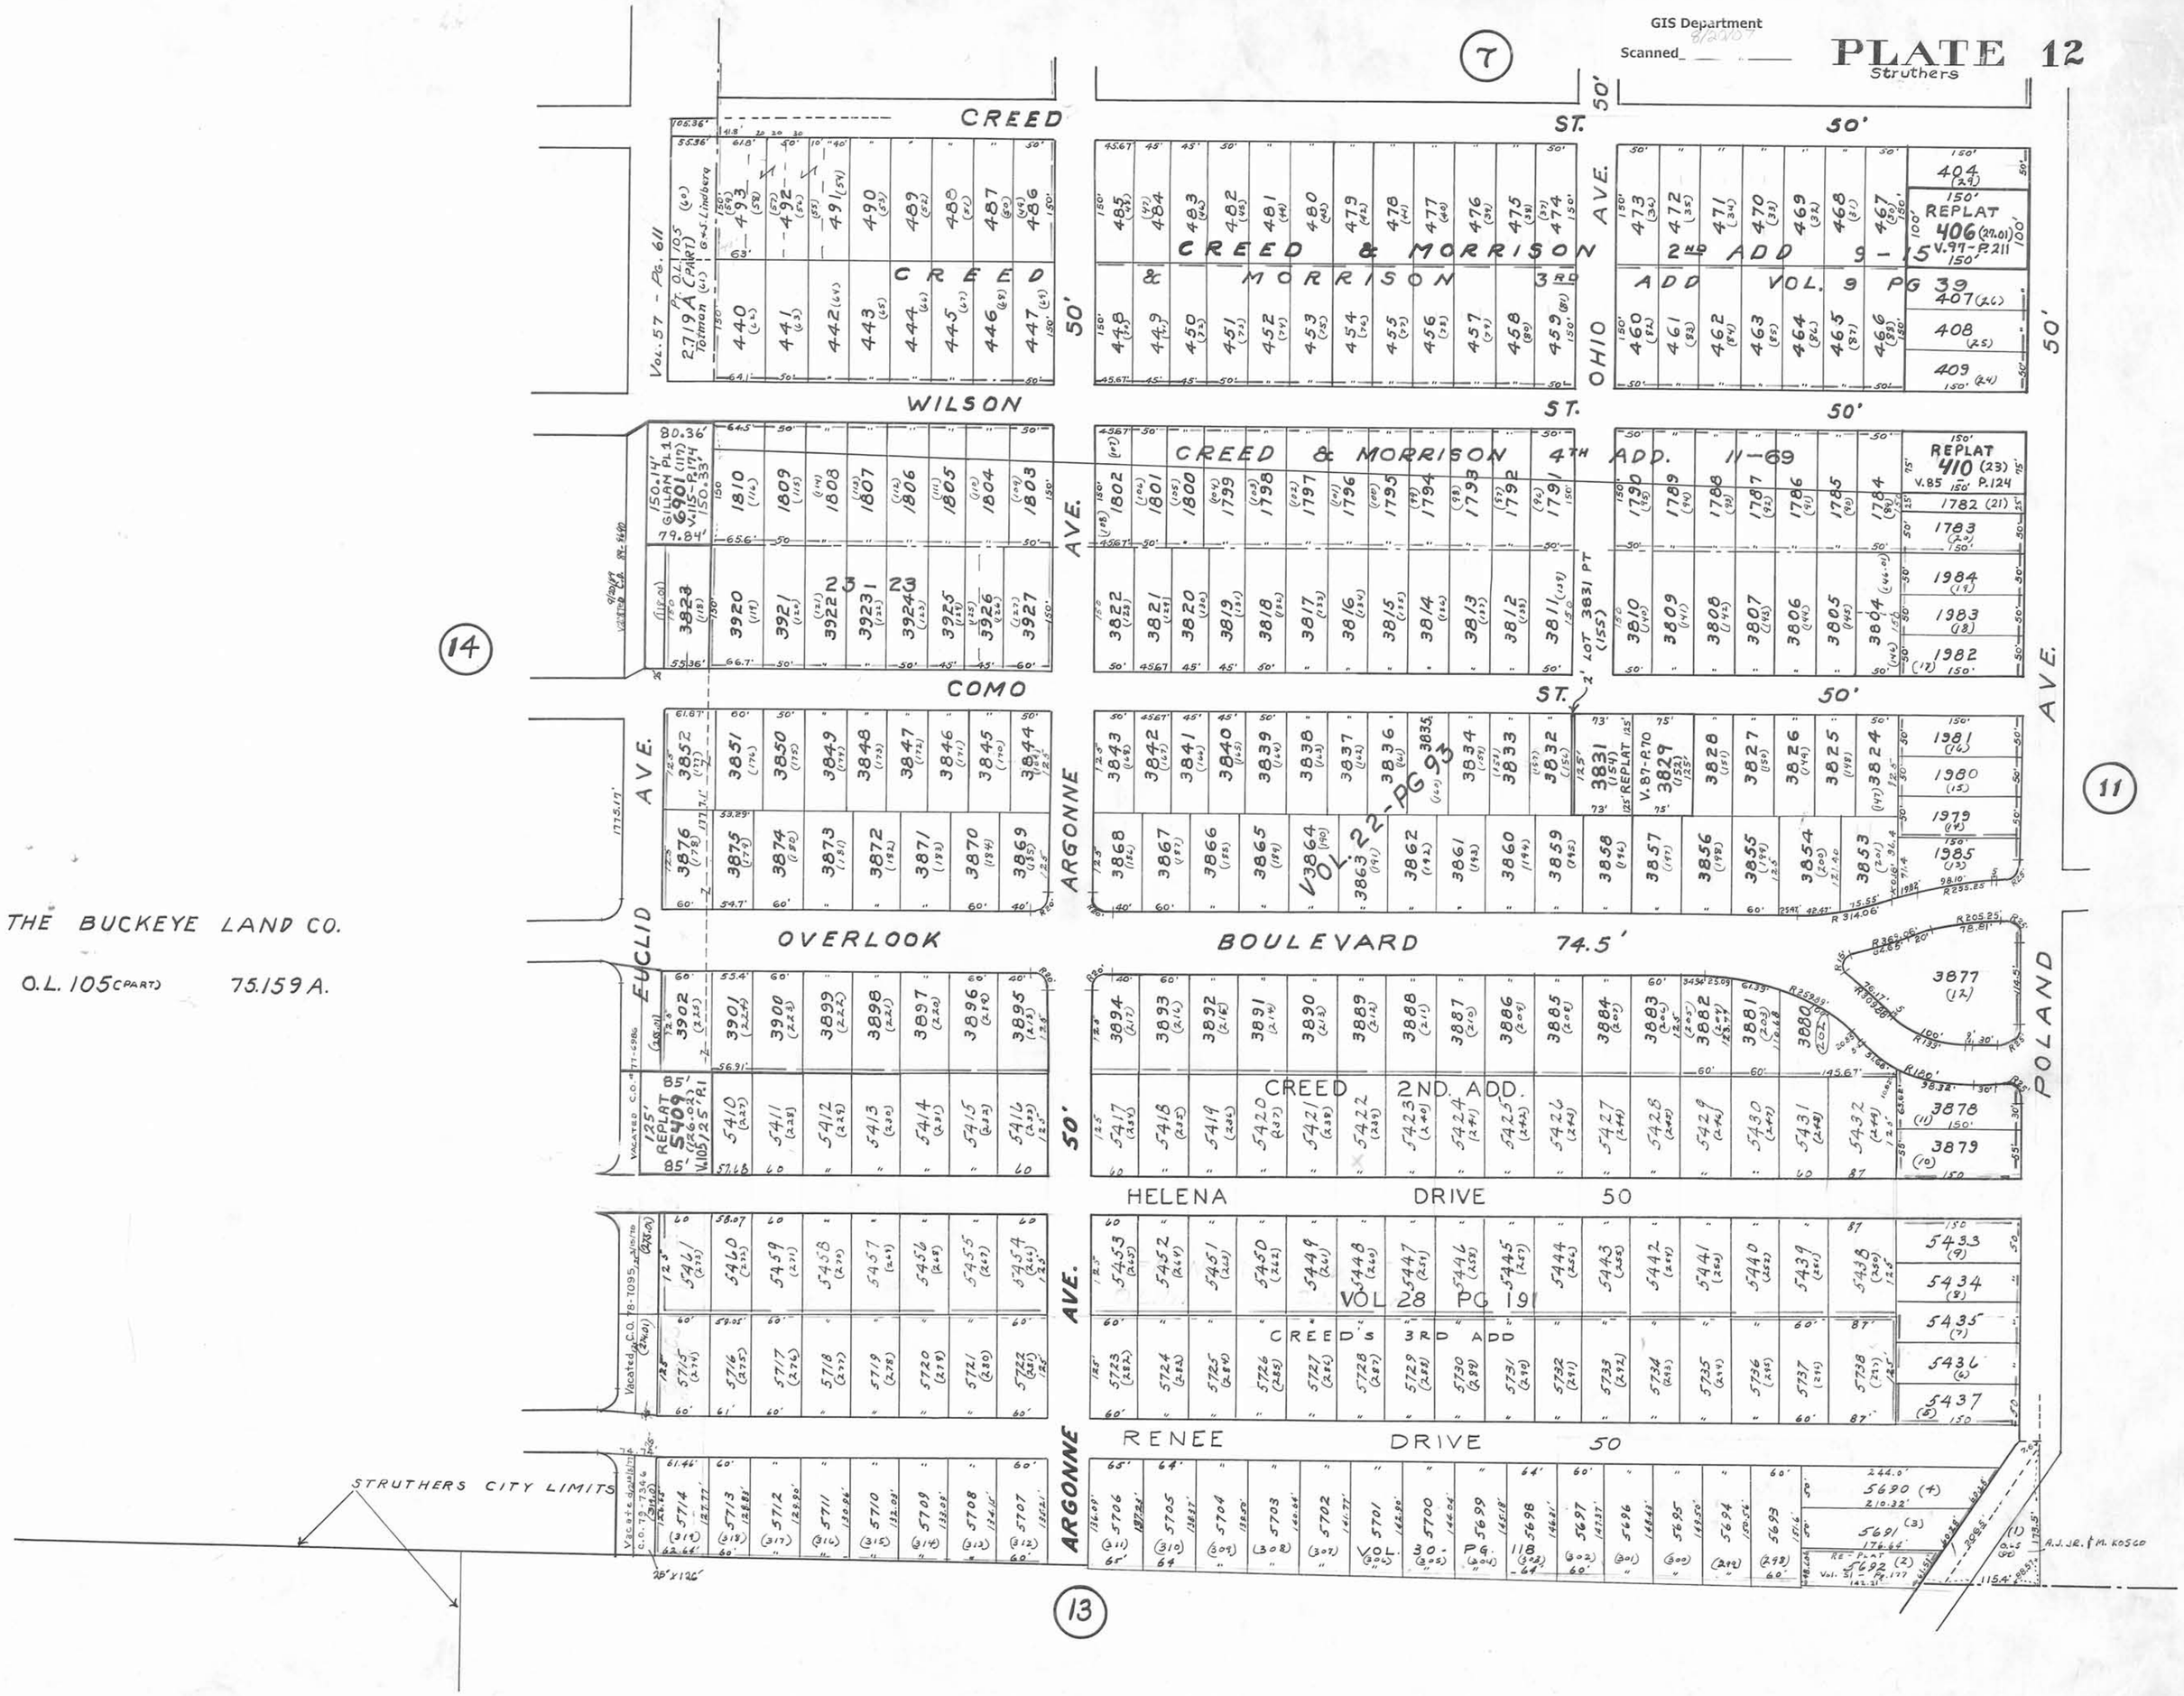
GIS Department
Scanned
PLATE 12
Struthers
7
CREED ST. 50'
CREED & MORRISON 2ND ADD 9-15
CREED & MORRISON 3RD ADD VOL. 9 PG 39
REPLAT 406 (27.01) V.97-P.211
OHIO AVE.
WILSON ST. 50'
CREED & MORRISON 4TH ADD. 11-69
REPLAT 410 (23) V.85 P.124
COMO ST. 50'
ARGONNE AVE.
EUCLID AVE.
OVERLOOK BOULEVARD 74.5'
VOL. 22-PG 93
POLAND AVE.
CREED 2ND. ADD.
HELENA DRIVE 50
VOL 28 PG 191
CREED'S 3RD ADD
RENEE DRIVE 50
VOL. 30-PG. 118
STRUTHERS CITY LIMITS
14
11
13
THE BUCKEYE LAND CO.
O.L. 105 (PART) 75.159 A.