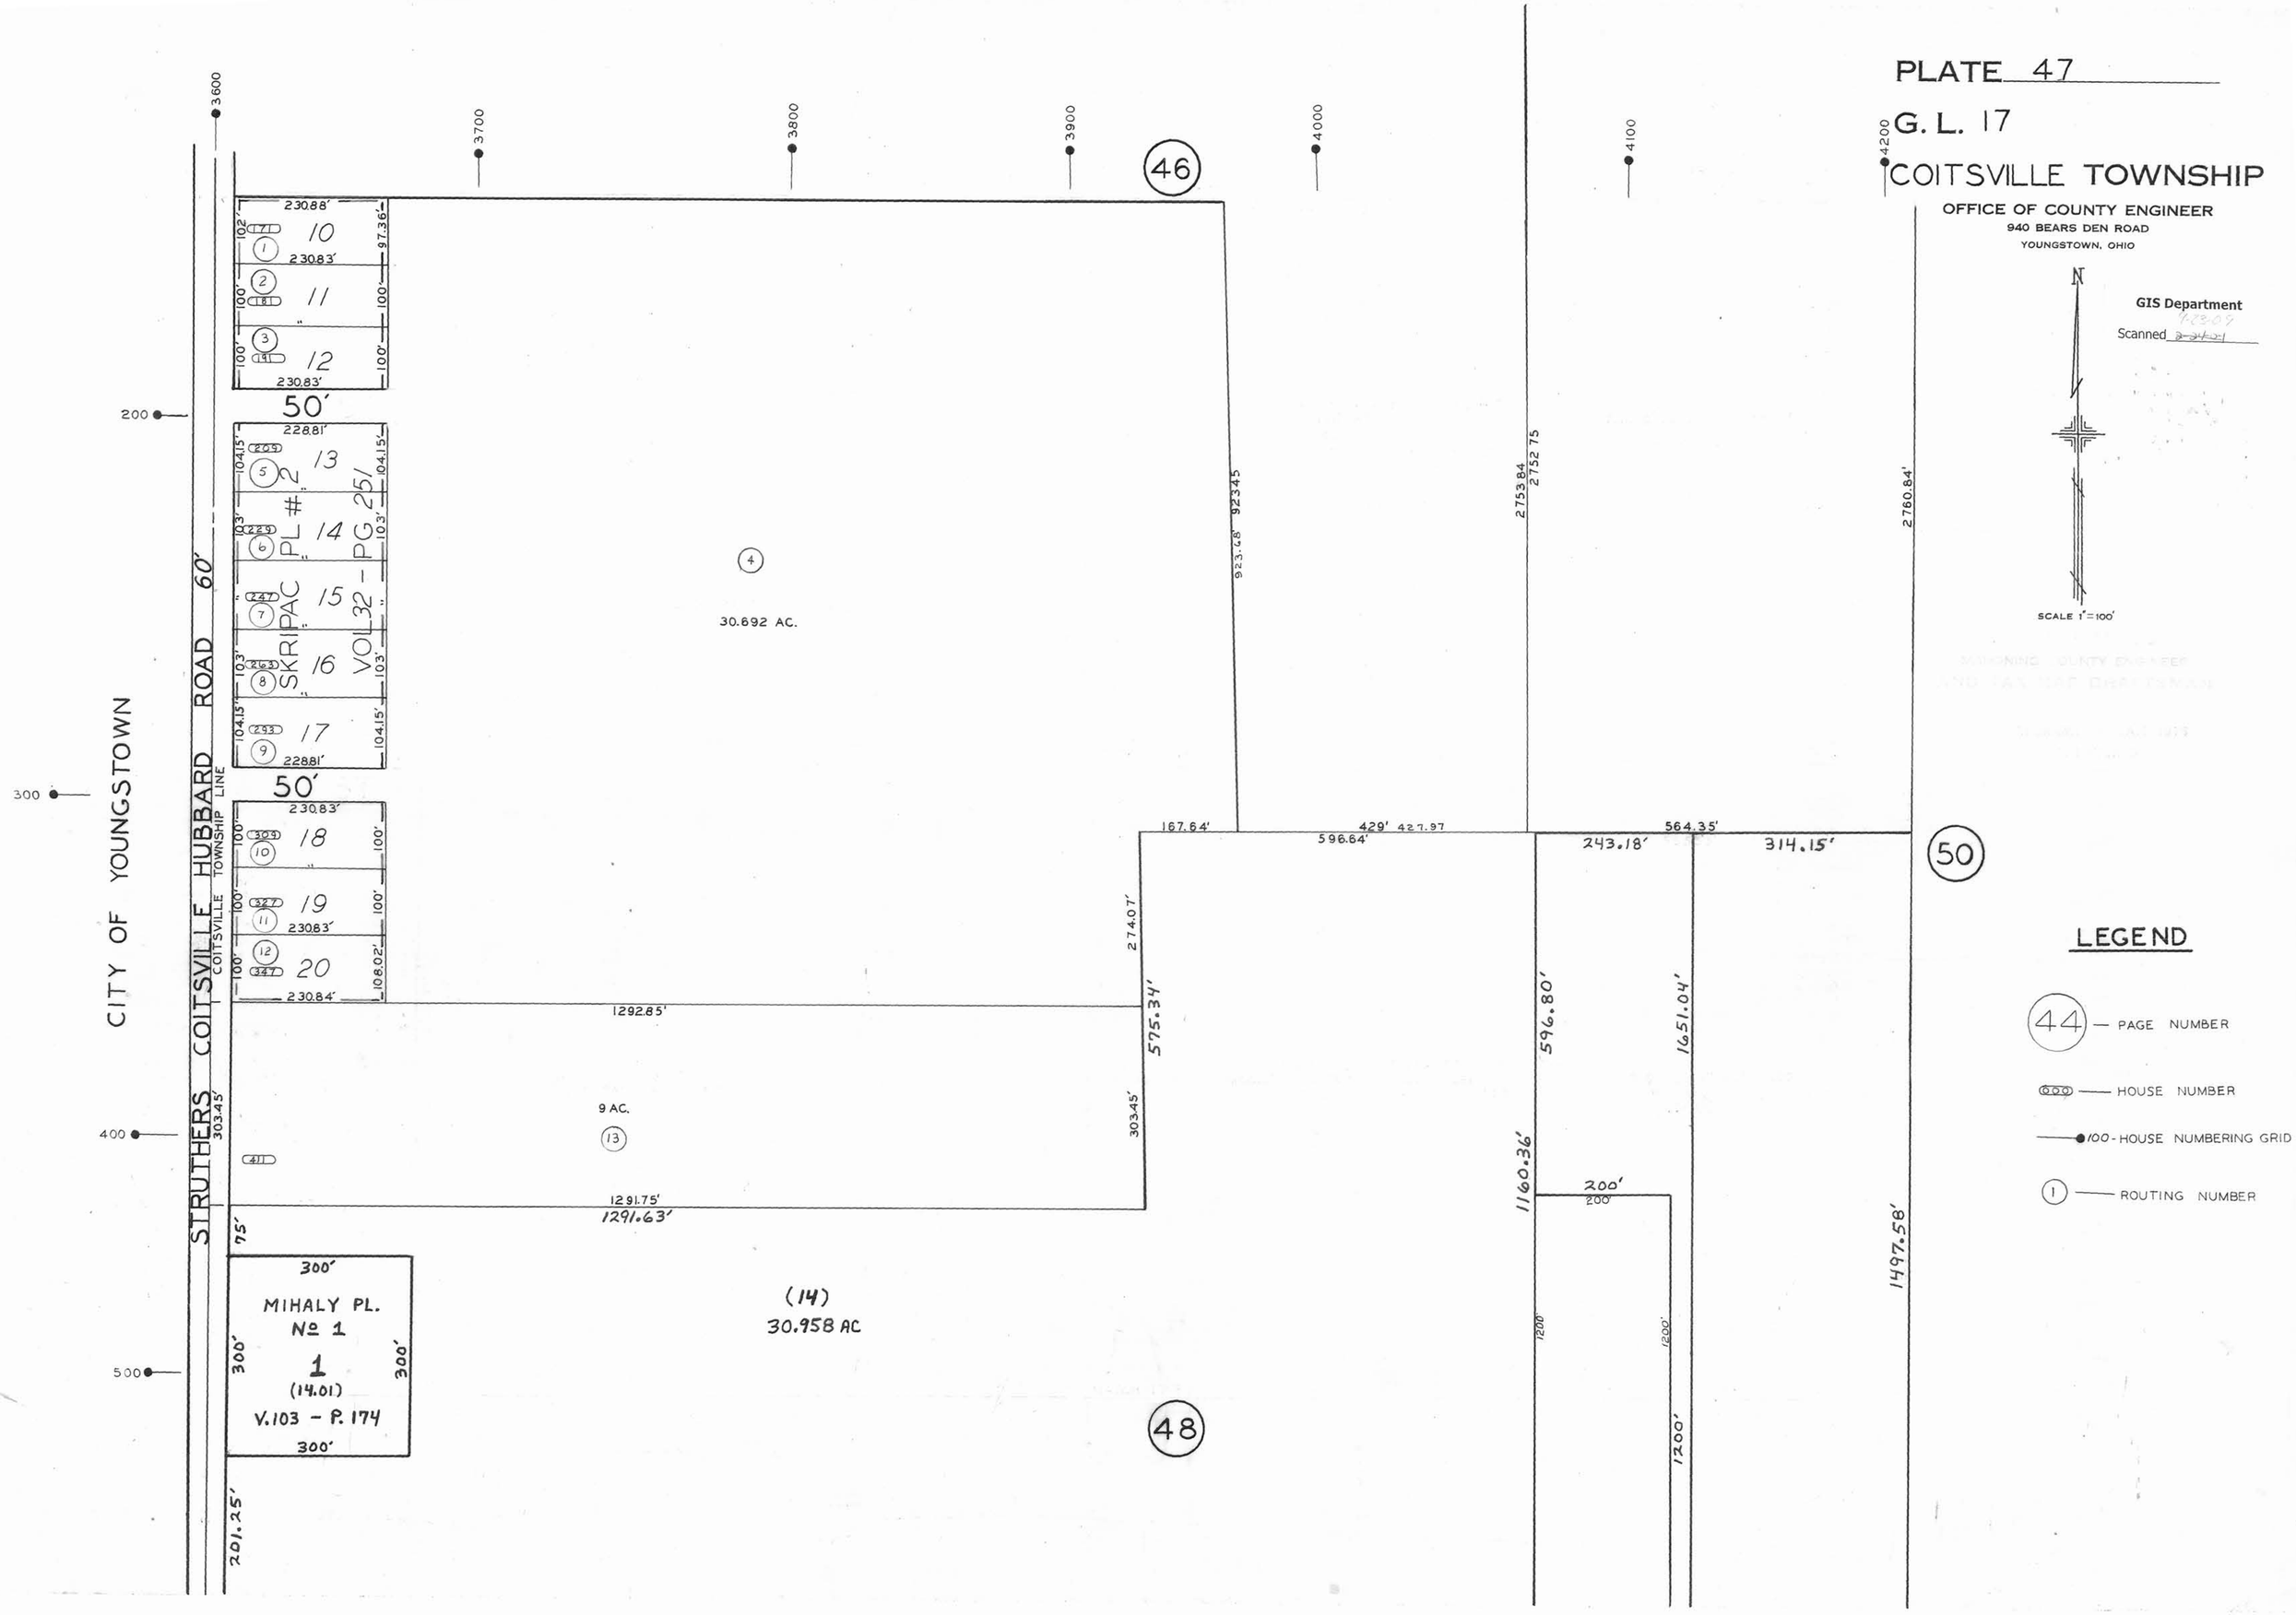
PLATE 47
G. L. 17
COITSVILLE TOWNSHIP
OFFICE OF COUNTY ENGINEER
940 BEARS DEN ROAD
YOUNGSTOWN, OHIO
GIS Department
Scanned
SCALE 1"=100'
LEGEND
44 — PAGE NUMBER
HOUSE NUMBER
100 - HOUSE NUMBERING GRID
1 — ROUTING NUMBER
CITY OF YOUNGSTOWN
STRUTHERS COITSVILLE HUBBARD ROAD 60'
COITSVILLE TOWNSHIP LINE
SKRIPAC PL #2
VOL 32 - PG 251
30.692 AC.
9 AC.
(14)
30.958 AC
MIHALY PL.
Nº 1
1
(14.01)
V.103 - P. 174
46
48
50
3600
3700
3800
3900
4000
4100
4200
200
300
400
500
230.88'
230.83'
228.81'
230.84'
1292.85'
1291.75'
1291.63'
303.45'
75'
201.25'
923.68'
923.45
2753.84
2752.75
2760.84'
167.64'
429'
427.97
596.64'
564.35'
243.18'
314.15'
274.07'
575.34'
596.80'
1651.04'
1160.36'
1497.58'
200'
1200'
300'
50'