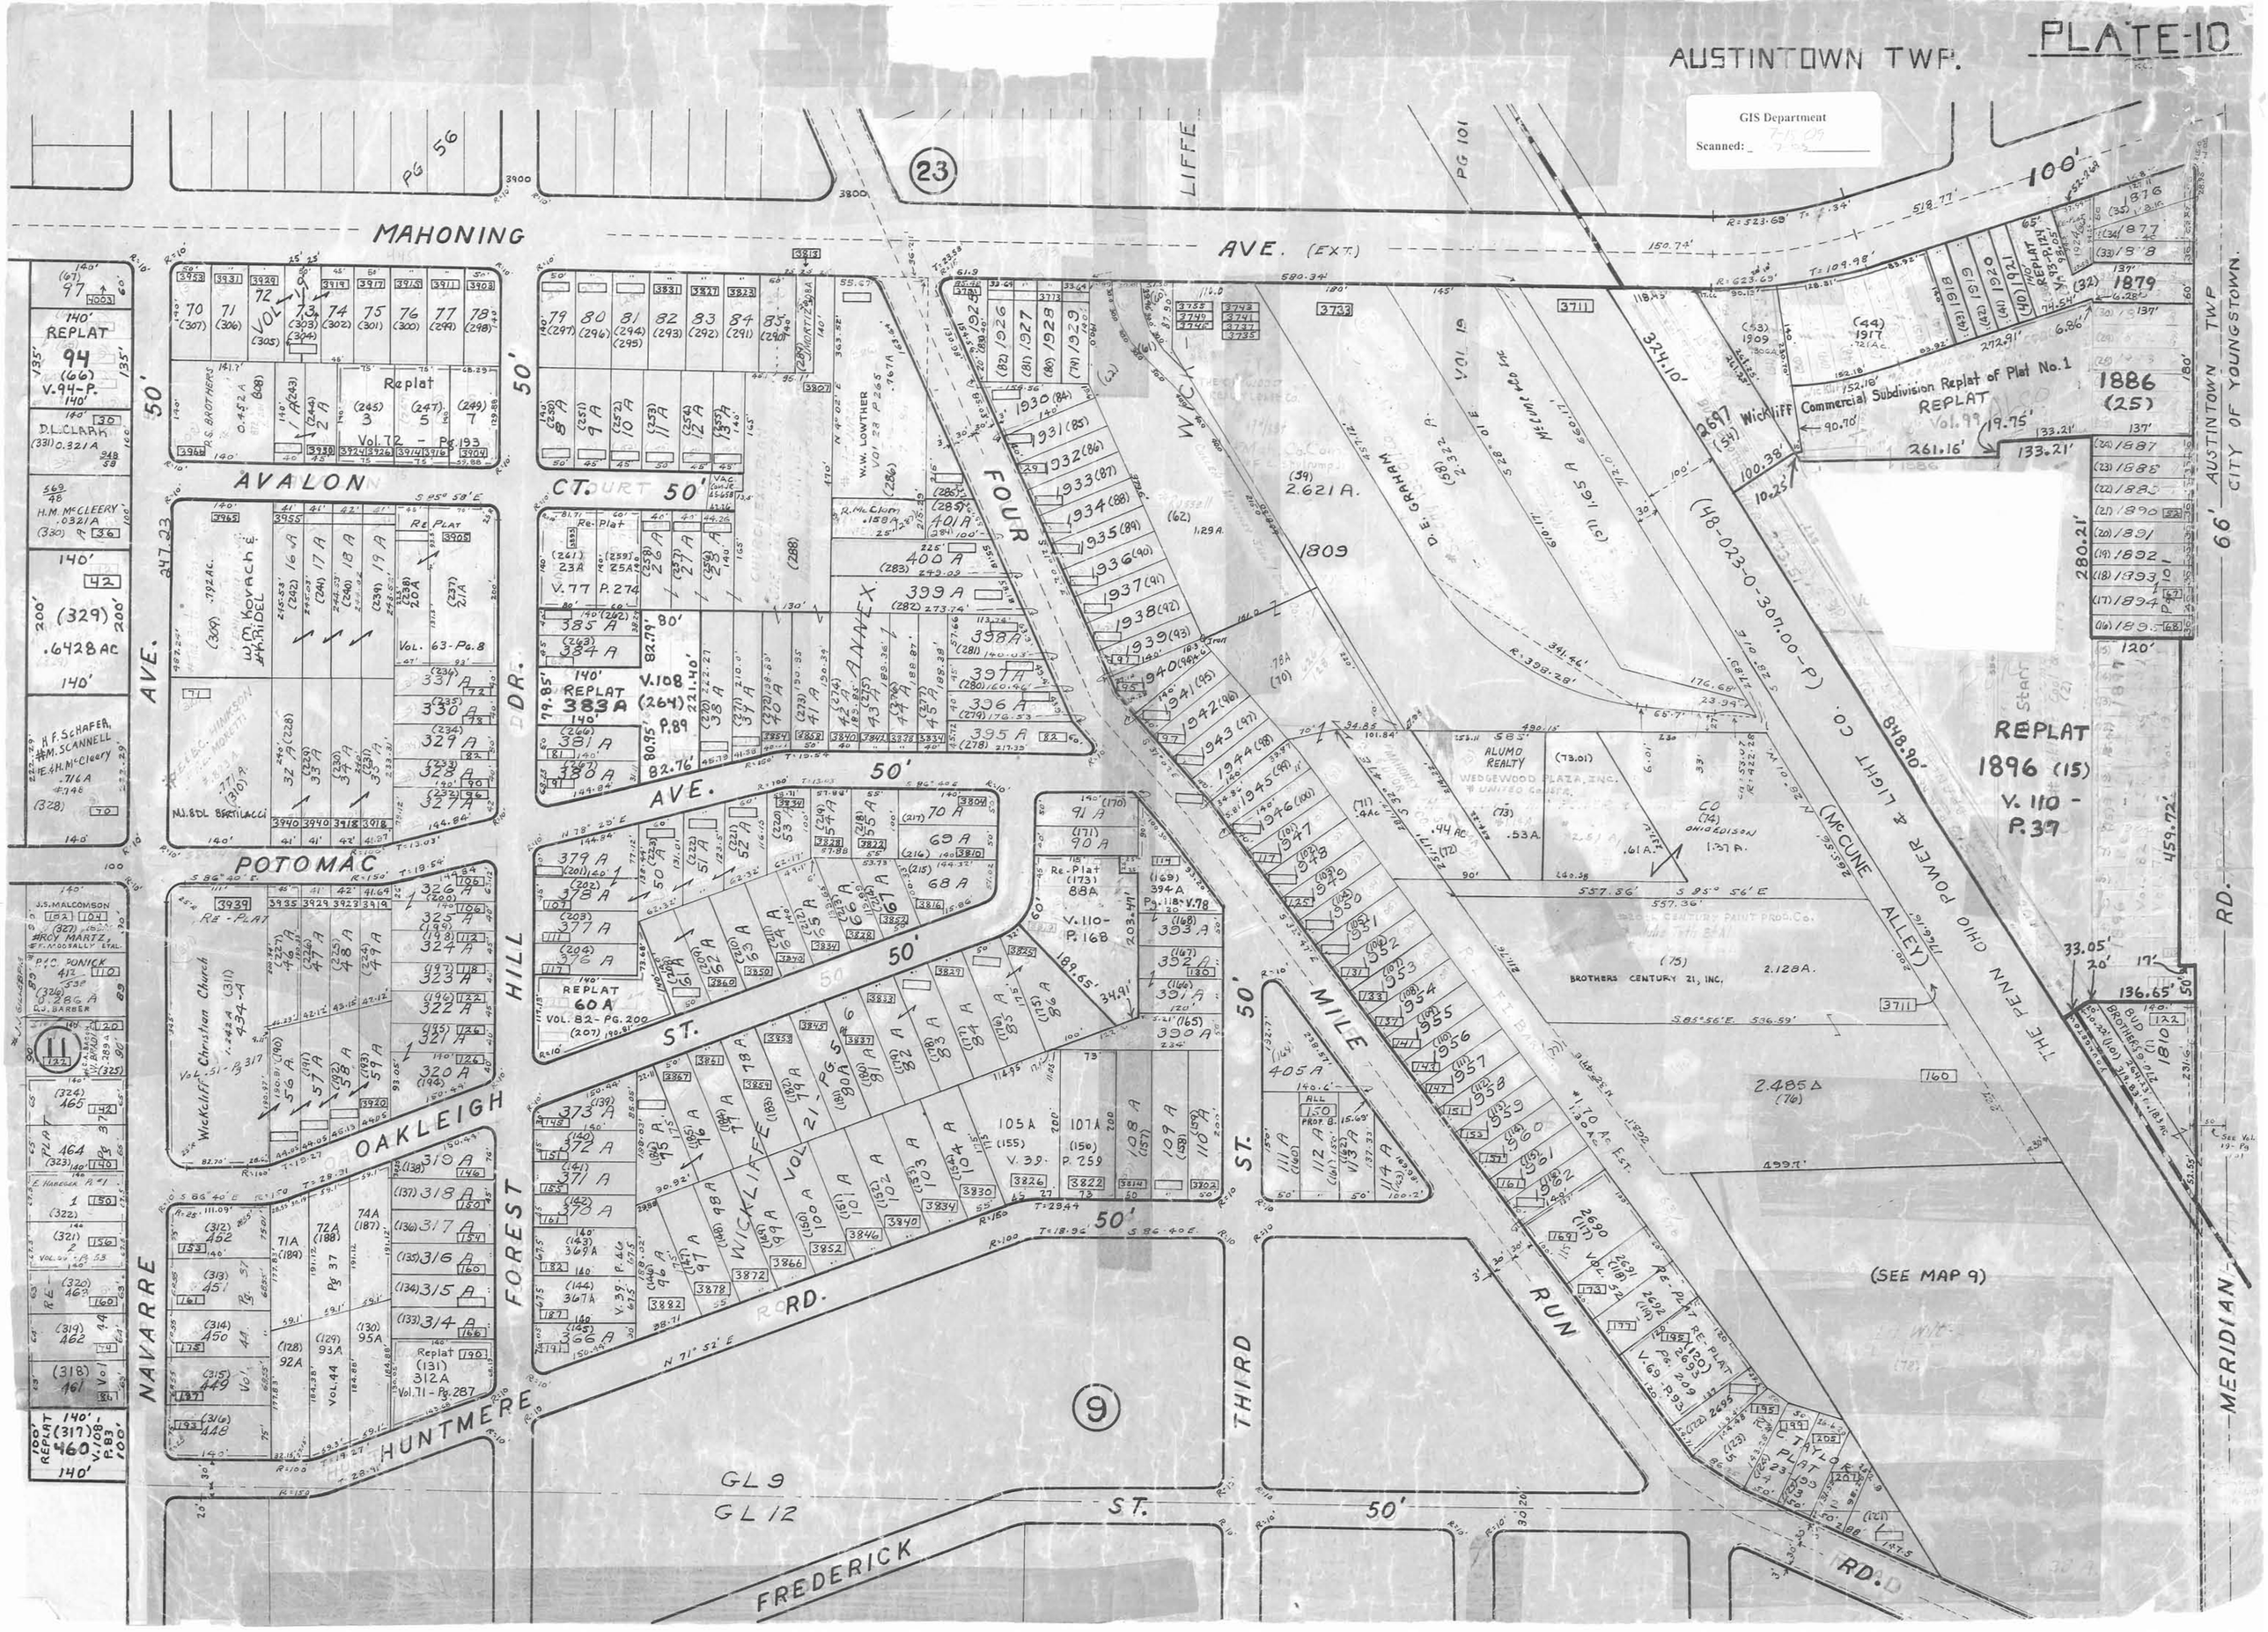
PLATE-10
AUSTINTOWN TWP.
GIS Department
Scanned:
MAHONING AVE. (EXT.)
LIFFE
AVALON
POTOMAC AVE.
OAKLEIGH
FOREST HILL
NAVARRE
HUNTMERE
FOUR MILE RD.
WICKLIFFE
ANNEX
THIRD ST.
FREDERICK ST.
McCUNE ALLEY
THE PENN OHIO POWER & LIGHT CO.
Commercial Subdivision Replat of Plat No. 1
REPLAT
Wickliff
ALUMO REALTY
WEDGEWOOD PLAZA, INC.
BROTHERS CENTURY 21, INC.
CITY OF YOUNGSTOWN
AUSTINTOWN TWP
66' MERIDIAN
(SEE MAP 9)
GL 9
GL 12