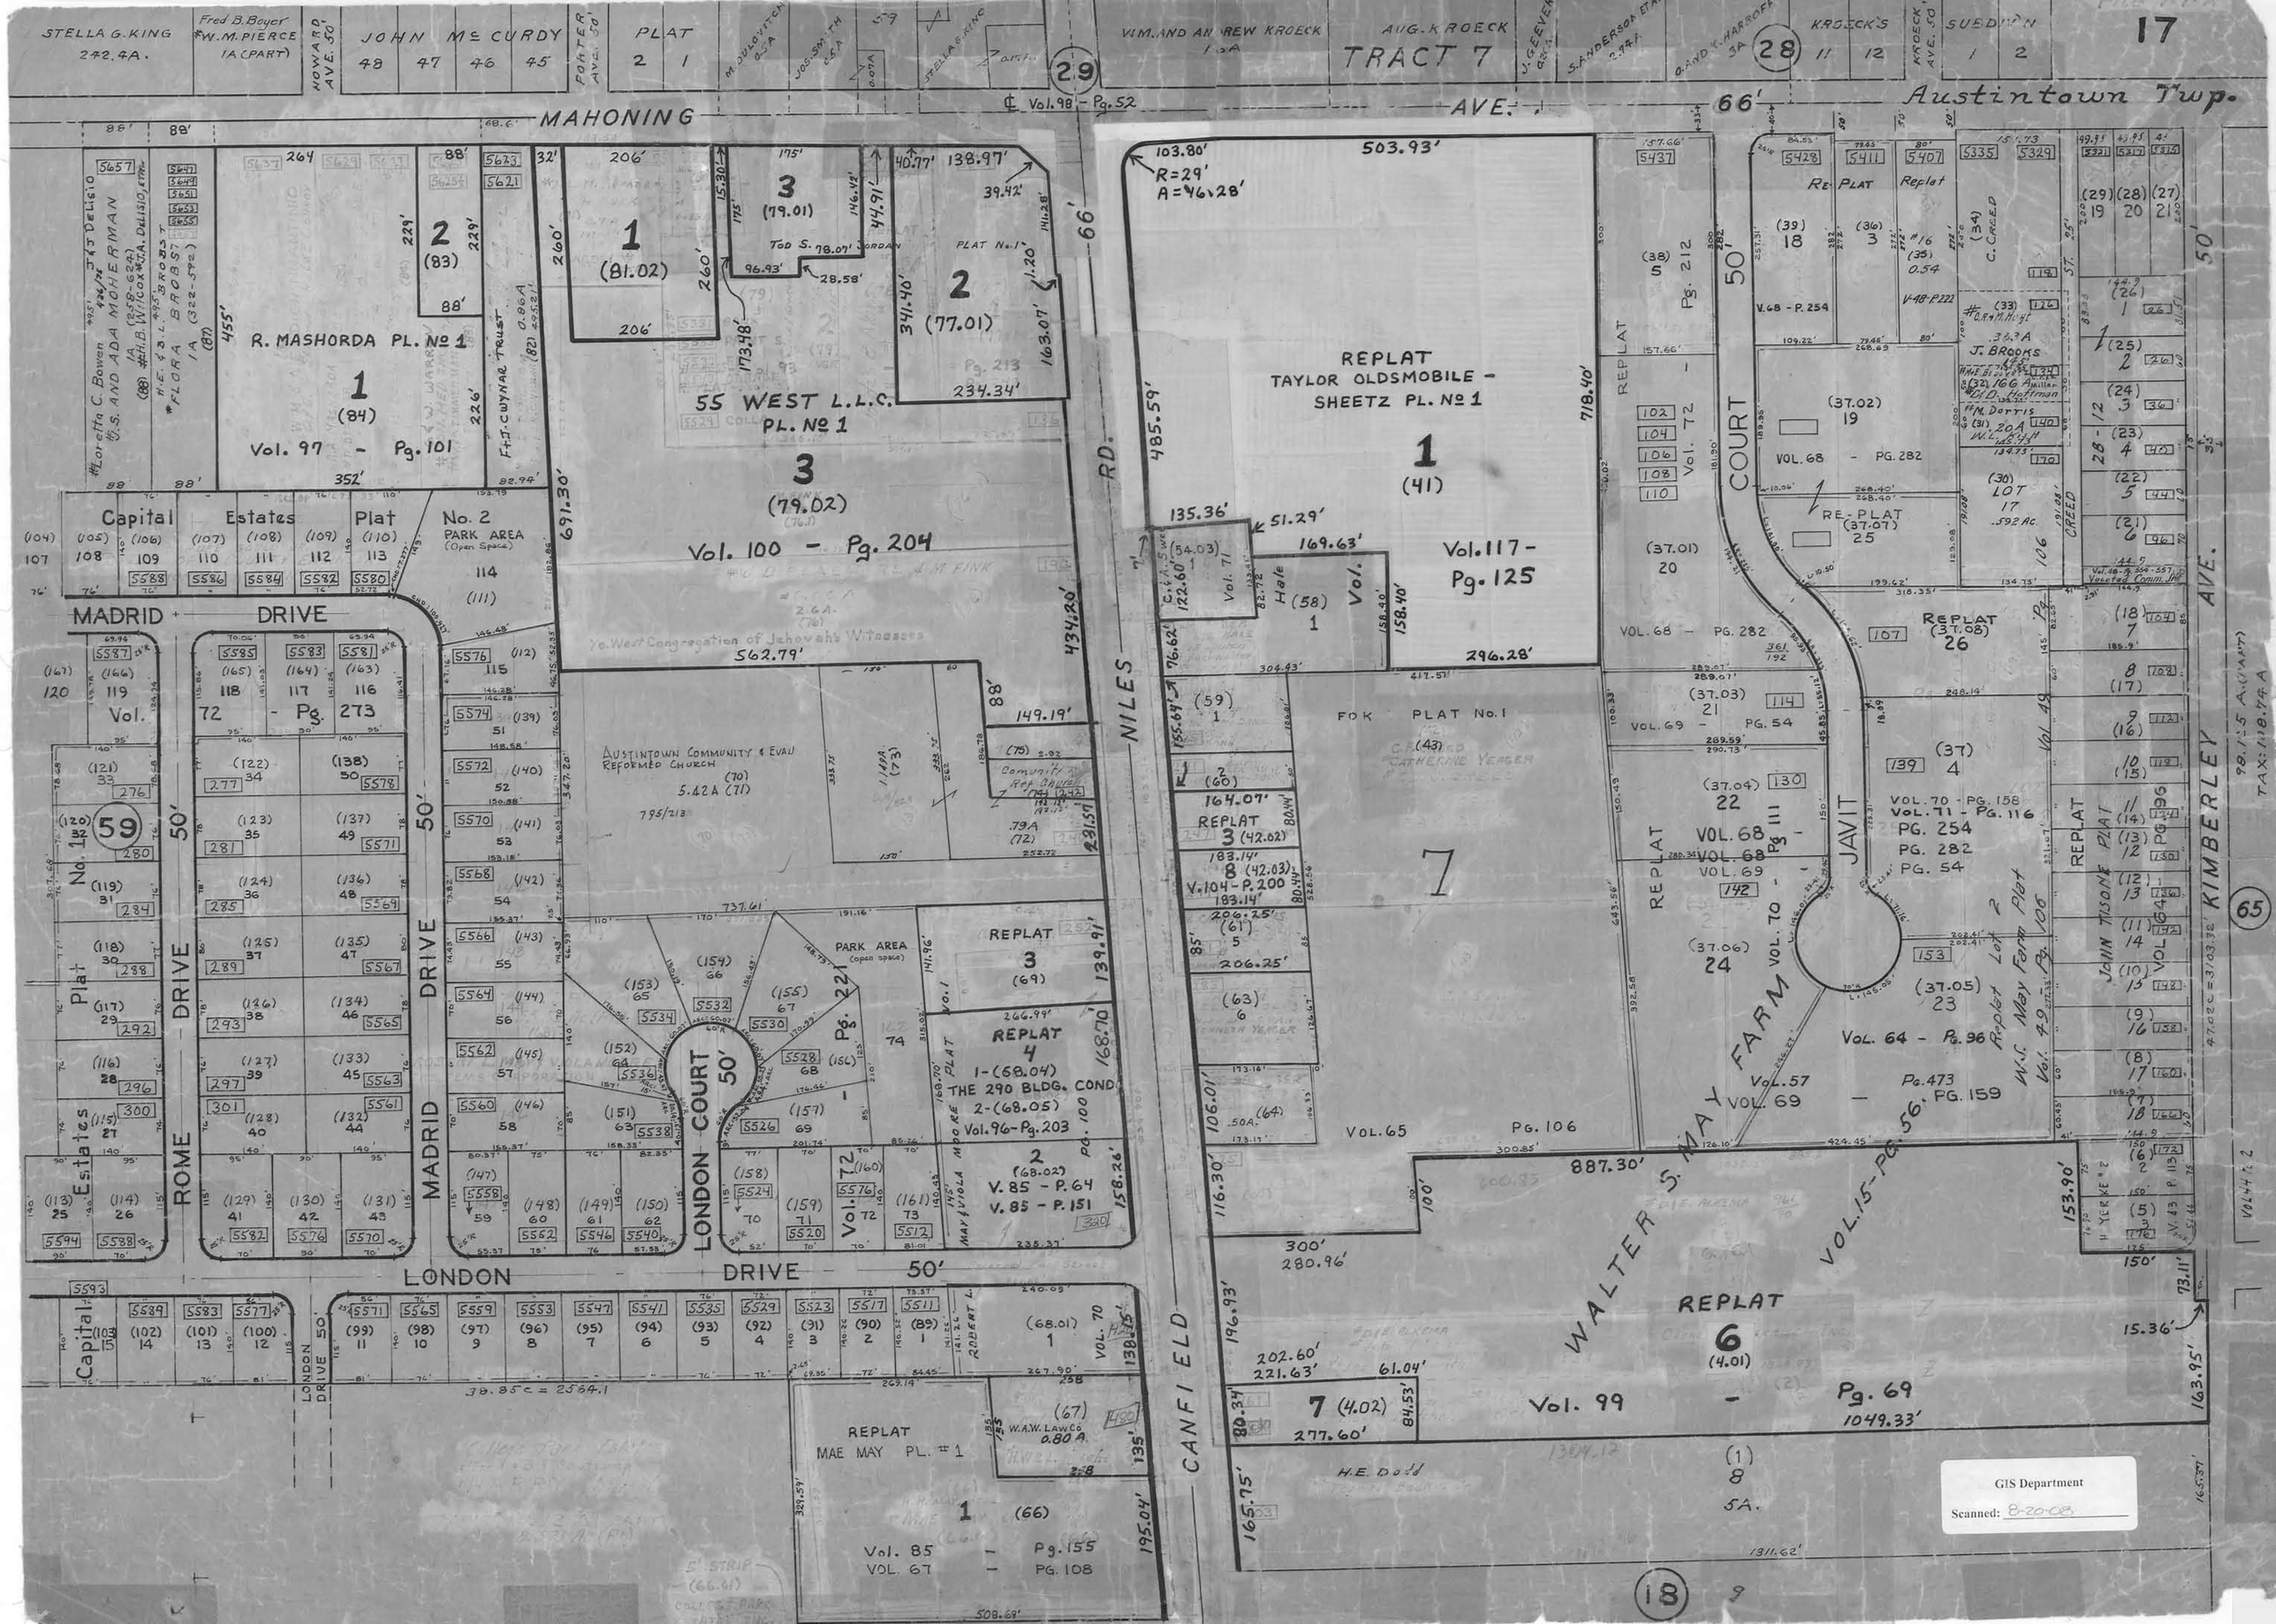
17
Austintown Twp.
MAHONING AVE.
66'
STELLA G. KING 242.4A.
Fred B. Boyer
W.M. PIERCE 1A (PART)
JOHN McCURDY
PLAT
TRACT 7
KROECK'S
SUEDDEN
29
28
R. MASHORDA PL. No 1
1 (84)
Vol. 97 - Pg. 101
2 (83)
3 (79.01)
TOD S. JORDAN
1 (81.02)
55 WEST L.L.C. PL. No 1
3 (79.02)
Vol. 100 - Pg. 204
2 (77.01)
PLAT No. 1
Yo. West Congregation of Jehovah's Witnesses
AUSTINTOWN COMMUNITY & EVAN REFORMED CHURCH
Community Rep Church
REPLAT TAYLOR OLDSMOBILE - SHEETZ PL. No 1
1 (41)
Vol. 117 - Pg. 125
FOK PLAT No. 1
7
REPLAT 3 (42.02)
8 (42.03)
V. 104 - P. 200
REPLAT 3 (69)
REPLAT 4
1-(68.04)
THE 290 BLDG. COND.
2-(68.05)
Vol. 96 - Pg. 203
2 (68.02)
V. 85 - P. 64
V. 85 - P. 151
PARK AREA (Open Space)
Capital Estates Plat No. 2
PARK AREA (Open Space)
MADRID DRIVE
ROME DRIVE
LONDON COURT
LONDON DRIVE
NILES RD.
CANFIELD
JAVIT COURT
WALTER S. MAY FARM
REPLAT 6 (4.01)
Vol. 99 - Pg. 69
REPLAT MAE MAY PL. #1
1 (66)
Vol. 85 - Pg. 155
VOL. 67 - PG. 108
W.A.W. LAW CO. 0.80 A.
H.E. Dodd
KIMBERLEY AVE.
JOHN TISONE
W.S. May Farm Plat
Vol. 49 Pg. 106
Vol. 44 P. 2
TAX: 98.125 A. (PART)
47.02 c = 3103.32'
38.85 c = 2584.1
GIS Department
Scanned: 8-20-08