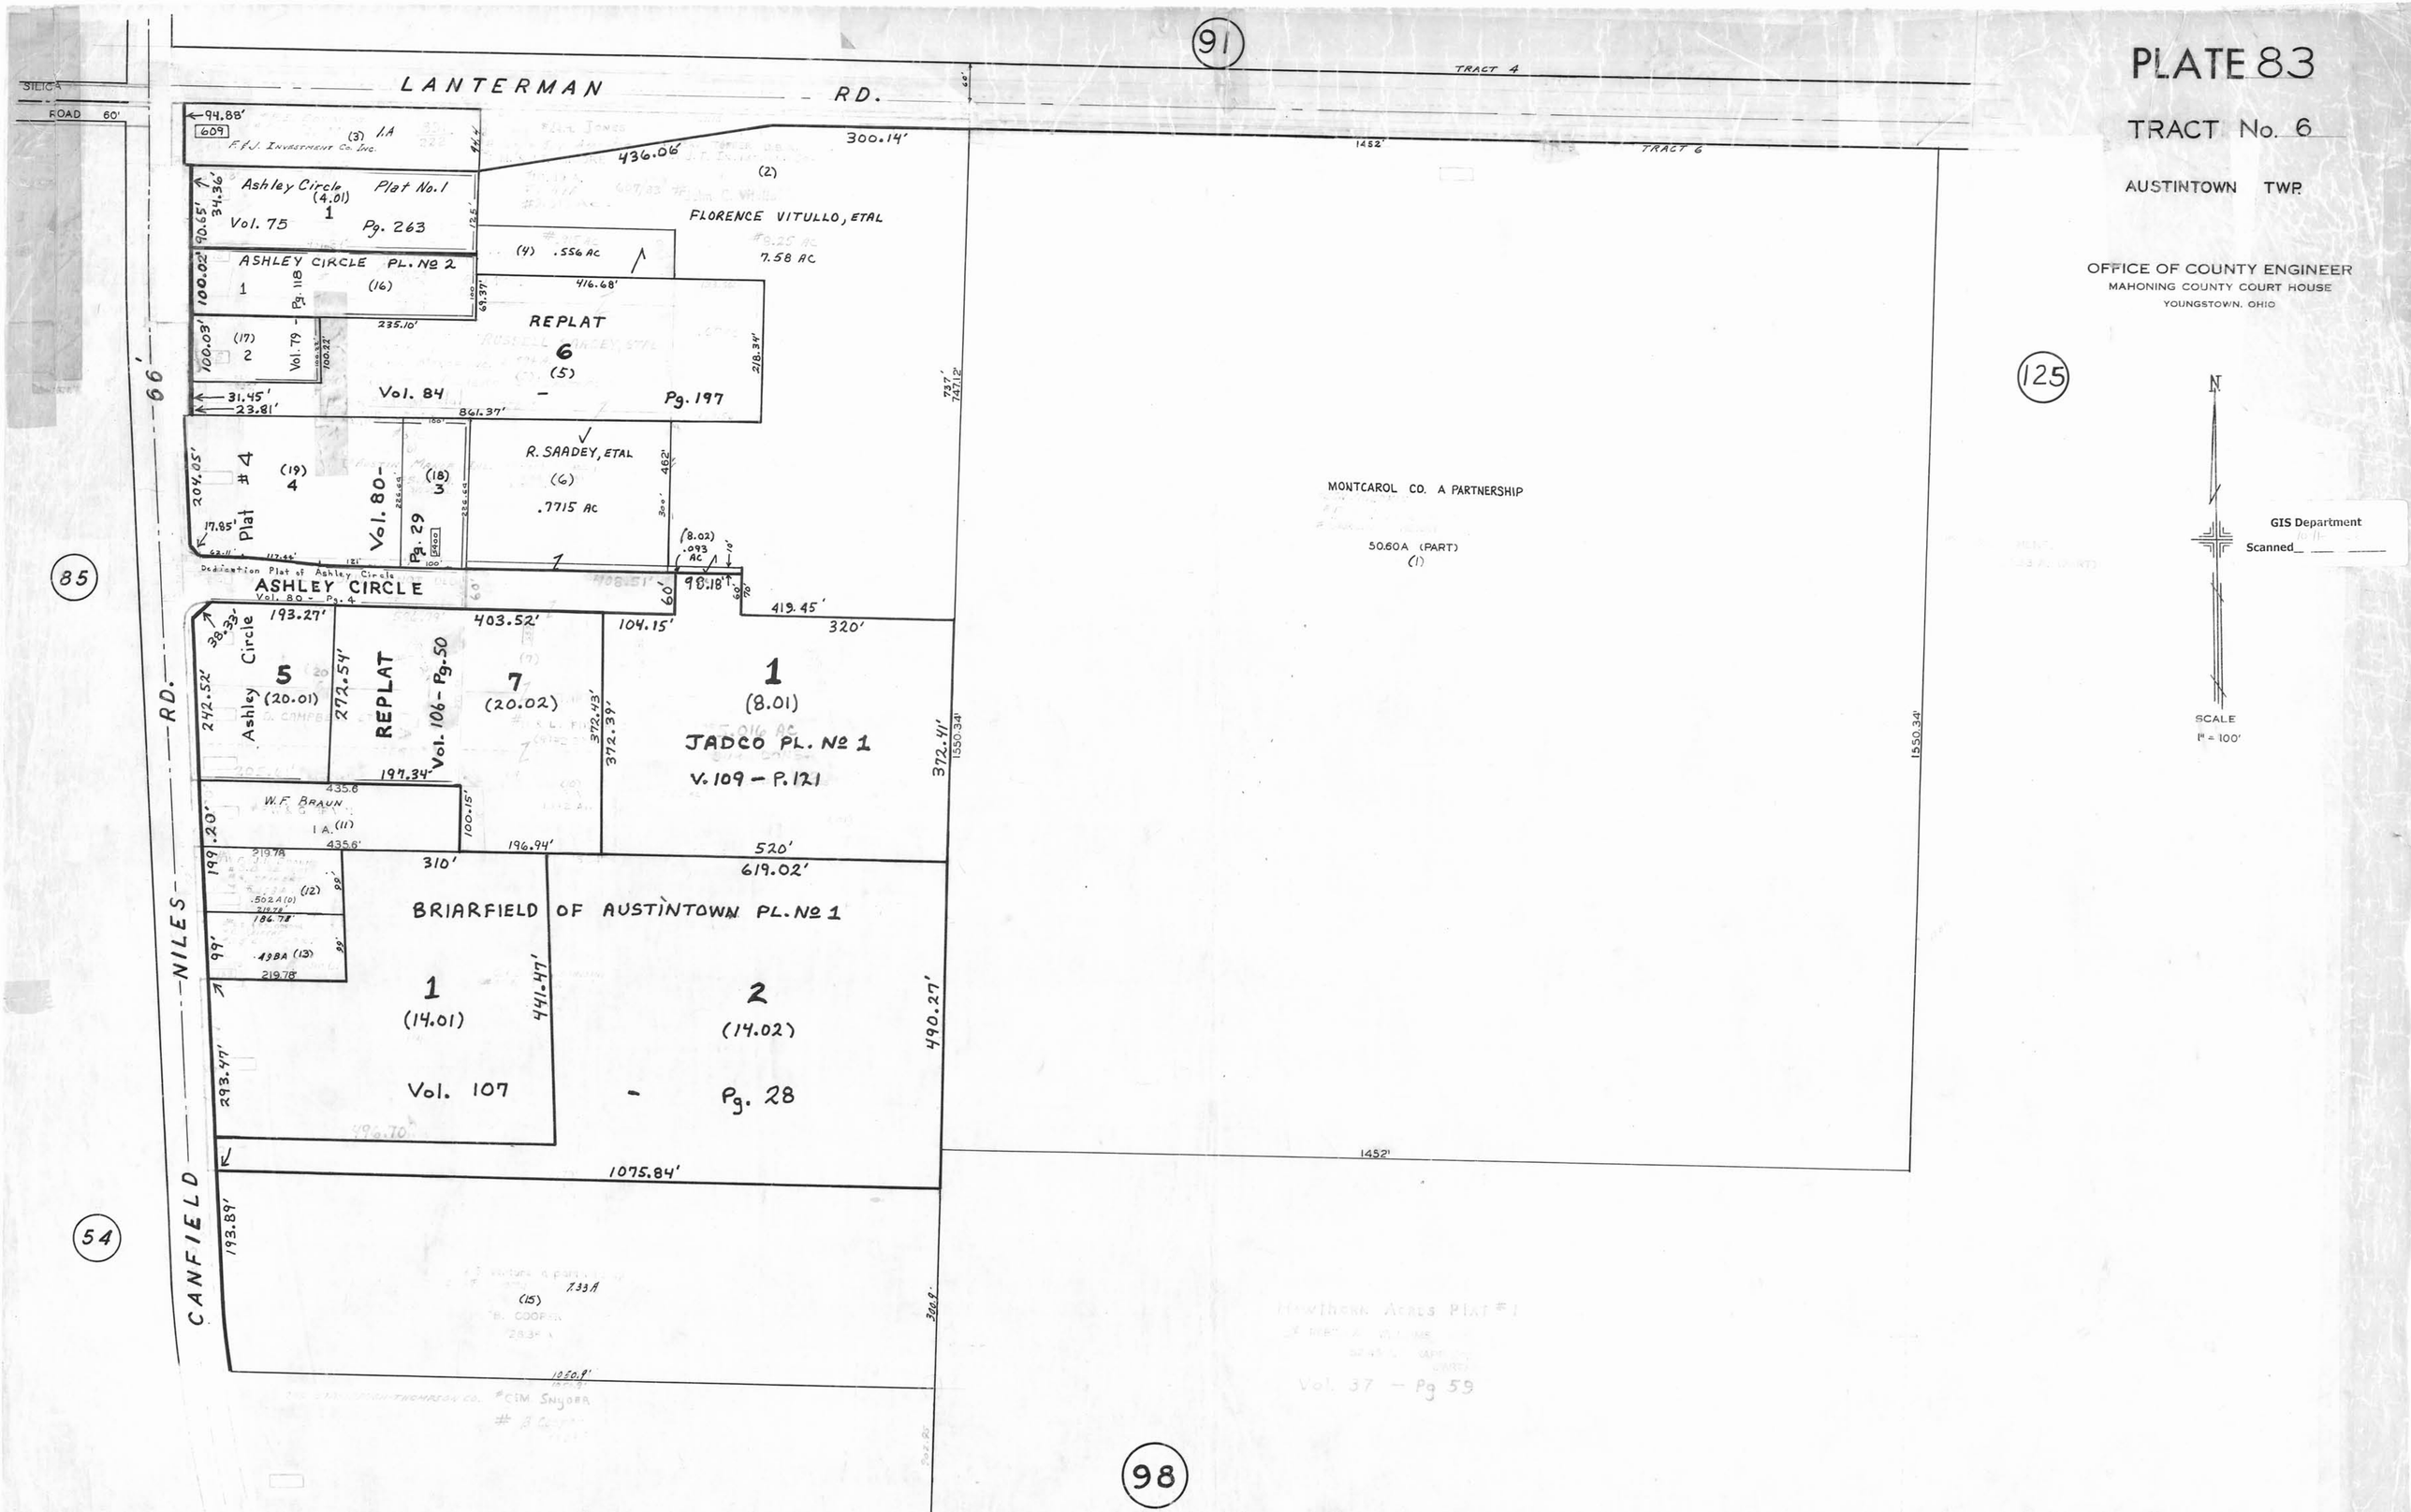

PLATE 83
TRACT No. 6
AUSTINTOWN TWP.
OFFICE OF COUNTY ENGINEER
MAHONING COUNTY COURT HOUSE
YOUNGSTOWN, OHIO
SCALE
1" = 100'
GIS Department
Scanned
LANTERMAN RD.
TRACT 4
TRACT 6
SILICA ROAD 60'
F.&J. INVESTMENT CO. INC.
Ashley Circle Plat No. 1
Vol. 75 Pg. 263
ASHLEY CIRCLE PL. No 2
Vol. 79 - Pg. 118
FLORENCE VITULLO, ETAL
7.58 AC
REPLAT
Vol. 84 - Pg. 197
R. SAADEY, ETAL
.7715 AC
Plat #4
Vol. 80 - Pg. 29
Dedication Plat of Ashley Circle
ASHLEY CIRCLE
Vol. 80 - Pg. 4
Ashley Circle
REPLAT
Vol. 106 - Pg. 50
JADCO PL. No 1
V. 109 - P. 121
W.F. BRAUN
BRIARFIELD OF AUSTINTOWN PL. No 1
Vol. 107 - Pg. 28
MONTCAROL CO. A PARTNERSHIP
50.60A (PART)
CANFIELD NILES RD.
66'
85
54
91
125
98