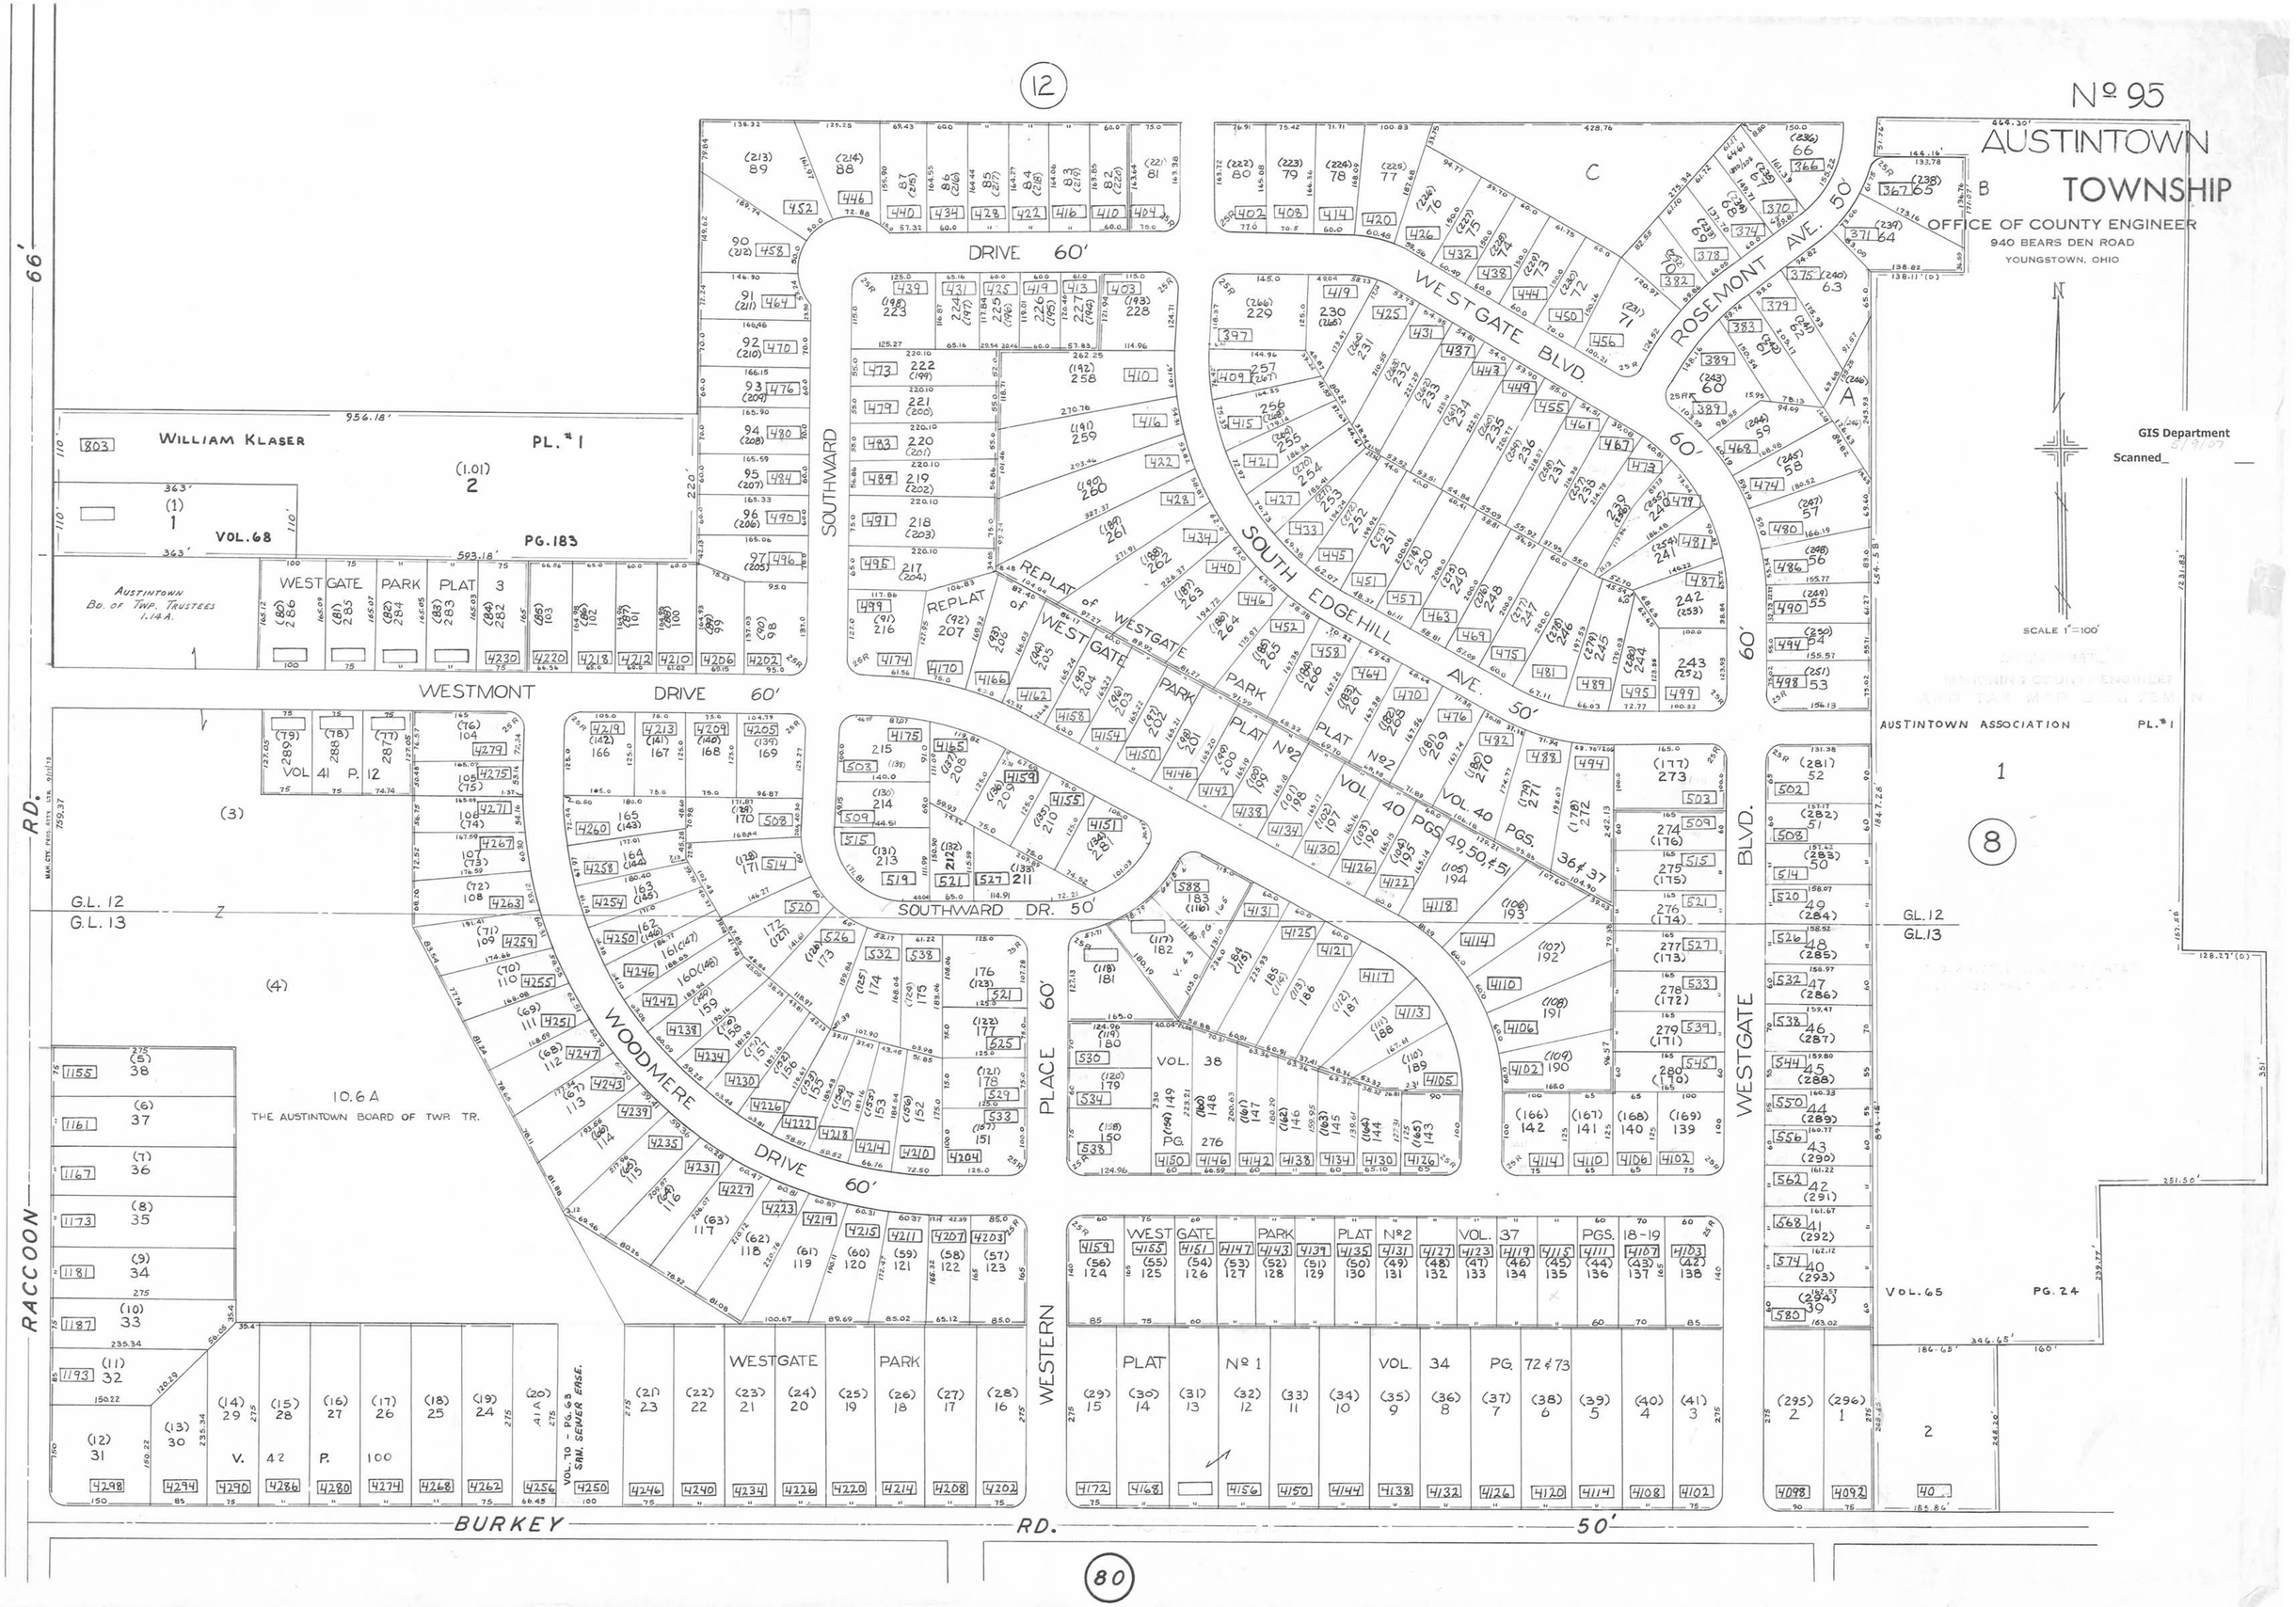

Nº 95
AUSTINTOWN TOWNSHIP
OFFICE OF COUNTY ENGINEER
940 BEARS DEN ROAD
YOUNGSTOWN, OHIO
GIS Department
Scanned
SCALE 1"=100'
WILLIAM KLASER
PL. #1
VOL. 68
PG. 183
AUSTINTOWN BD. OF TWP. TRUSTEES 1.14 A.
WESTGATE PARK PLAT 3
WESTMONT DRIVE 60'
SOUTHWARD DRIVE 60'
SOUTHWARD DR. 50'
WESTGATE BLVD.
ROSEMONT AVE. 50'
SOUTH EDGEHILL AVE. 50'
REPLAT of WESTGATE PARK PLAT Nº2
VOL. 40 PGS. 49, 50, & 51
VOL. 40 PGS. 36 & 37
WOODMERE DRIVE 60'
WESTERN PLACE 60'
WESTGATE BLVD.
AUSTINTOWN ASSOCIATION PL. #1
10.6 A
THE AUSTINTOWN BOARD OF TWP. TR.
WESTGATE PARK PLAT Nº1 VOL. 34 PG. 72 & 73
WESTGATE PARK PLAT Nº2 VOL. 37 PGS. 18-19
VOL. 41 P. 12
VOL. 38 PG. 276
VOL. 65 PG. 24
RACCOON RD.
BURKEY RD. 50'
G.L. 12
G.L. 13