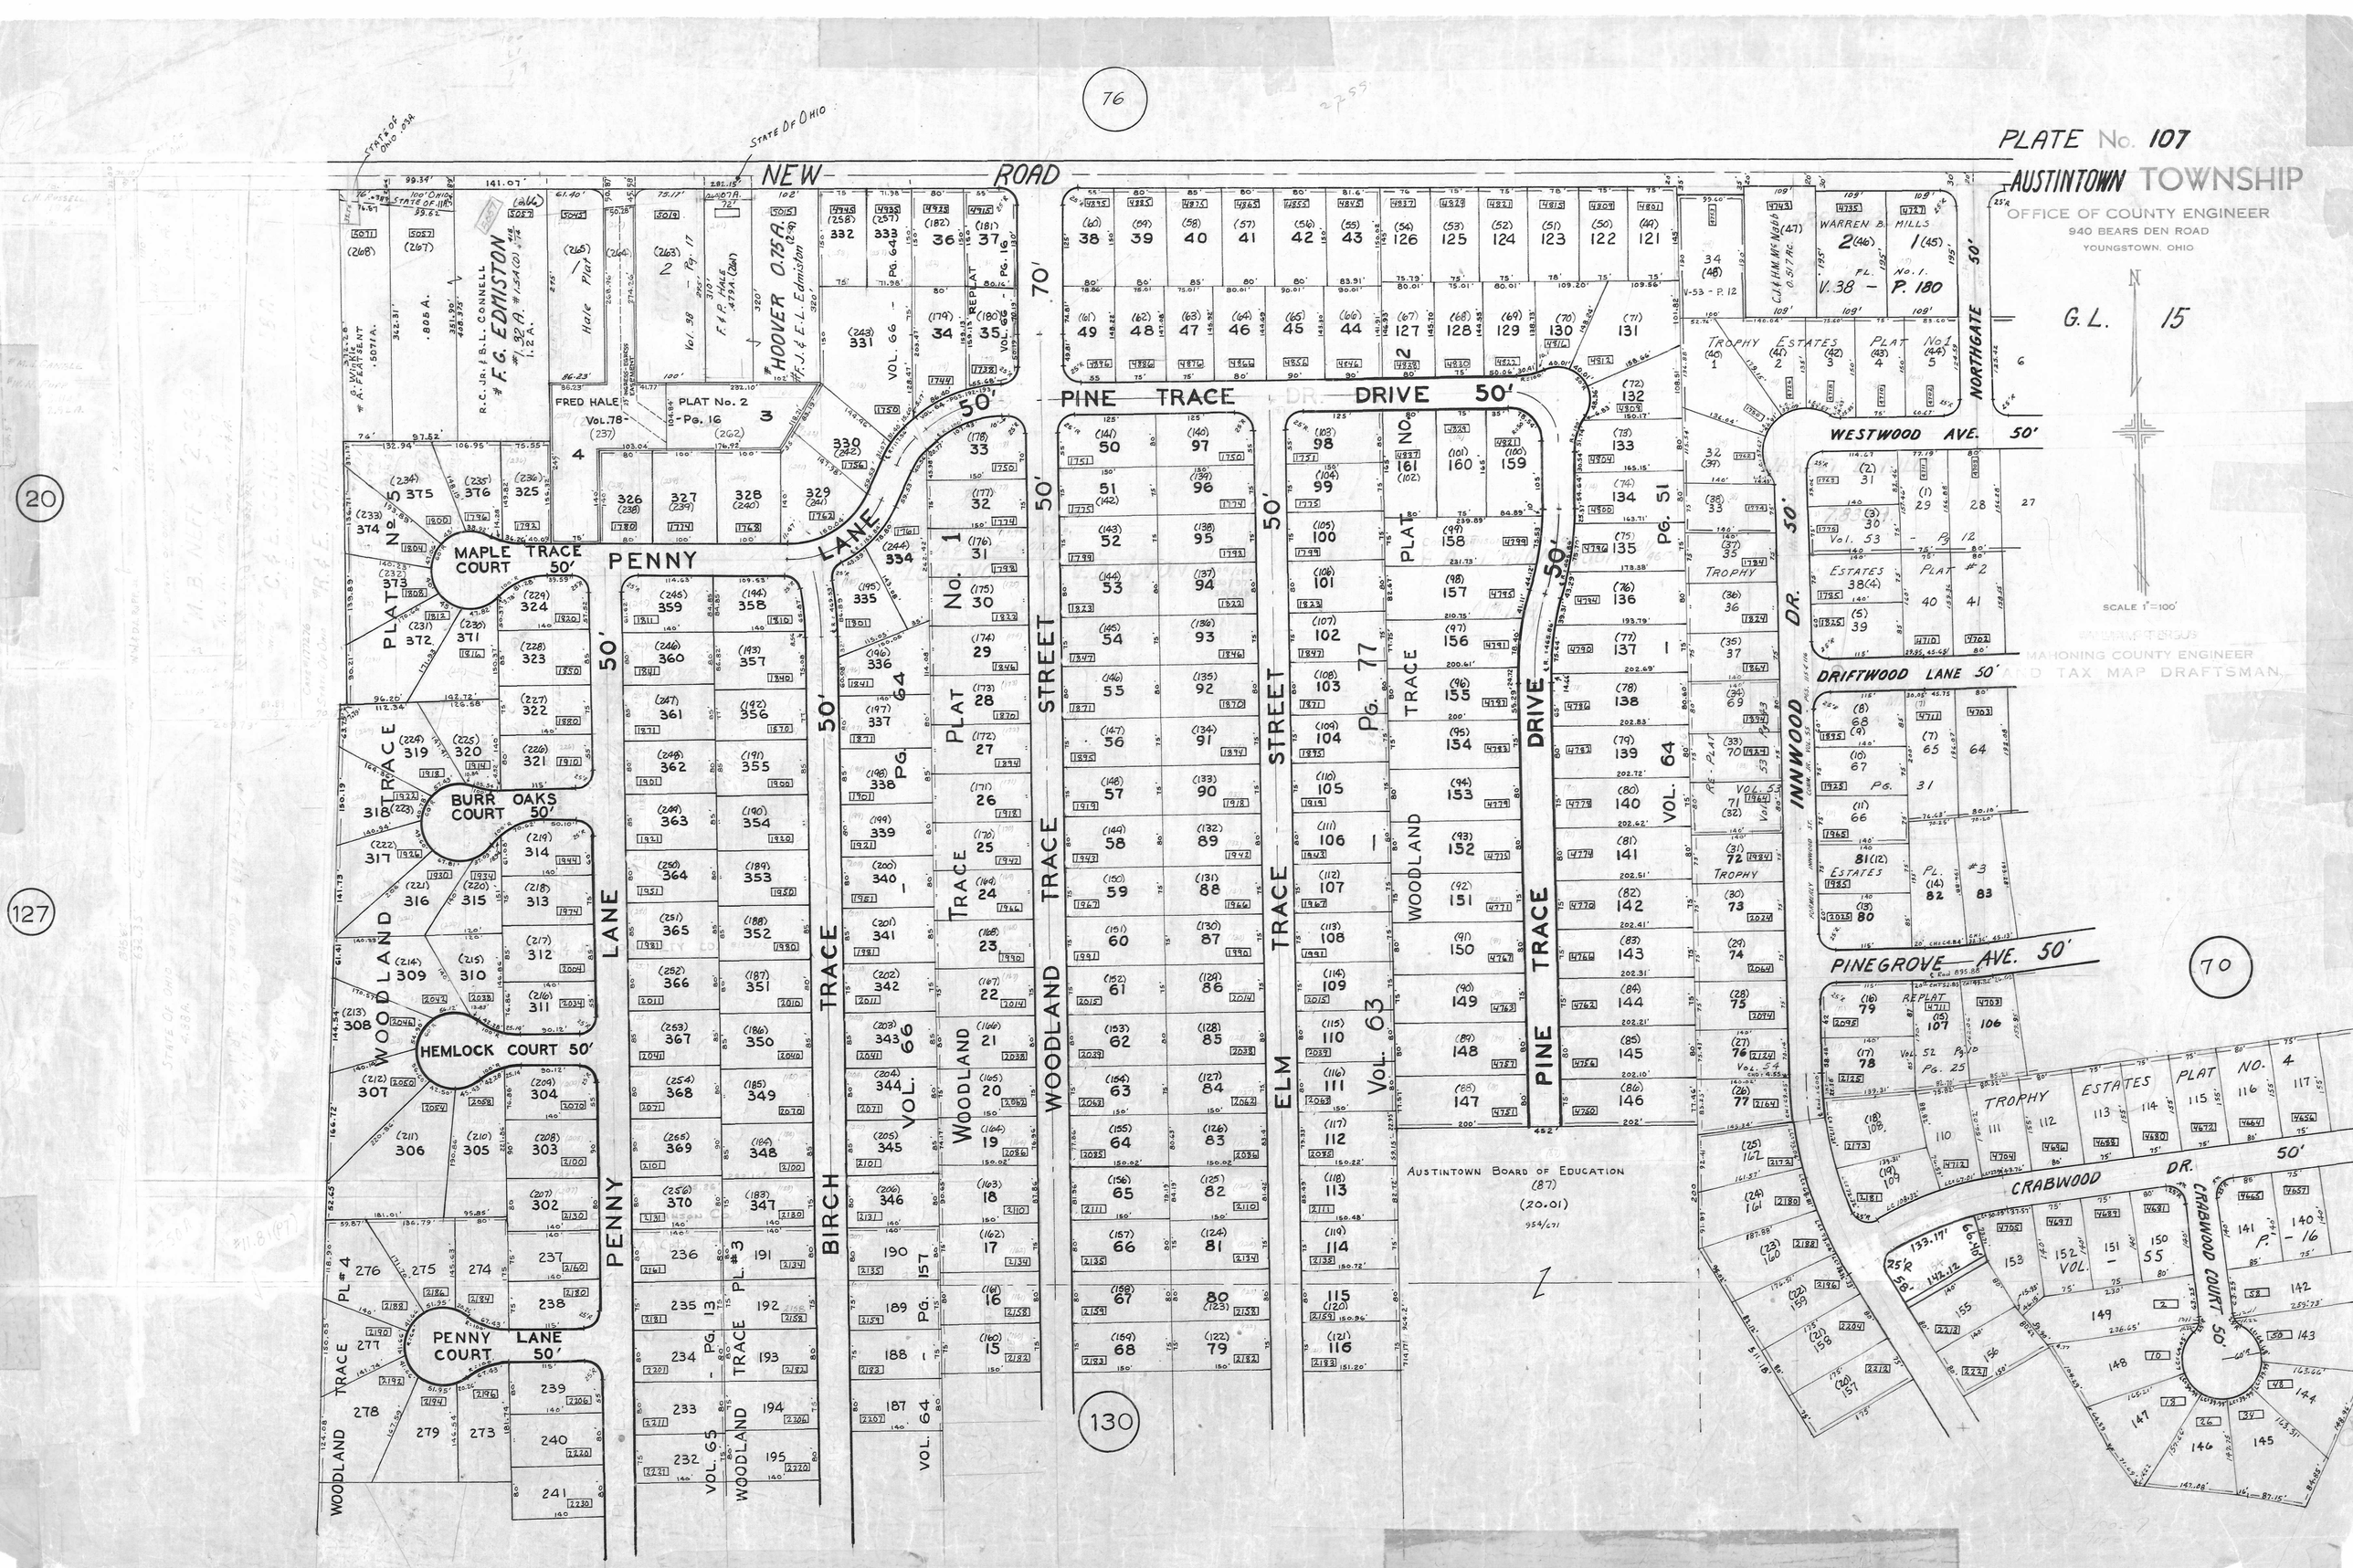
PLATE No. 107
AUSTINTOWN TOWNSHIP
OFFICE OF COUNTY ENGINEER
940 BEARS DEN ROAD
YOUNGSTOWN, OHIO
G.L. 15
SCALE 1"=100'
MAHONING COUNTY ENGINEER
AND TAX MAP DRAFTSMAN
NEW ROAD
PINE TRACE DRIVE 50'
PENNY LANE
BIRCH TRACE
WOODLAND TRACE
ELM TRACE
PINE TRACE DRIVE
WESTWOOD AVE. 50'
DRIFTWOOD LANE 50'
PINEGROVE AVE. 50'
CRABWOOD DR. 50'
CRABWOOD COURT 50'
NORTHGATE
WOODLAND TRACE
MAPLE TRACE COURT 50'
BURR OAKS COURT 50'
HEMLOCK COURT 50'
PENNY LANE COURT 50'
PENNY LANE
F.G. EDMISTON
HOOVER 0.75A.
FRED HALE
PLAT No. 2
WARREN B. MILLS
TROPHY ESTATES PLAT No. 1
TROPHY ESTATES PLAT No. 2
TROPHY ESTATES PLAT No. 3
TROPHY ESTATES PLAT No. 4
AUSTINTOWN BOARD OF EDUCATION
(87)
(20.01)
76
20
127
130
70