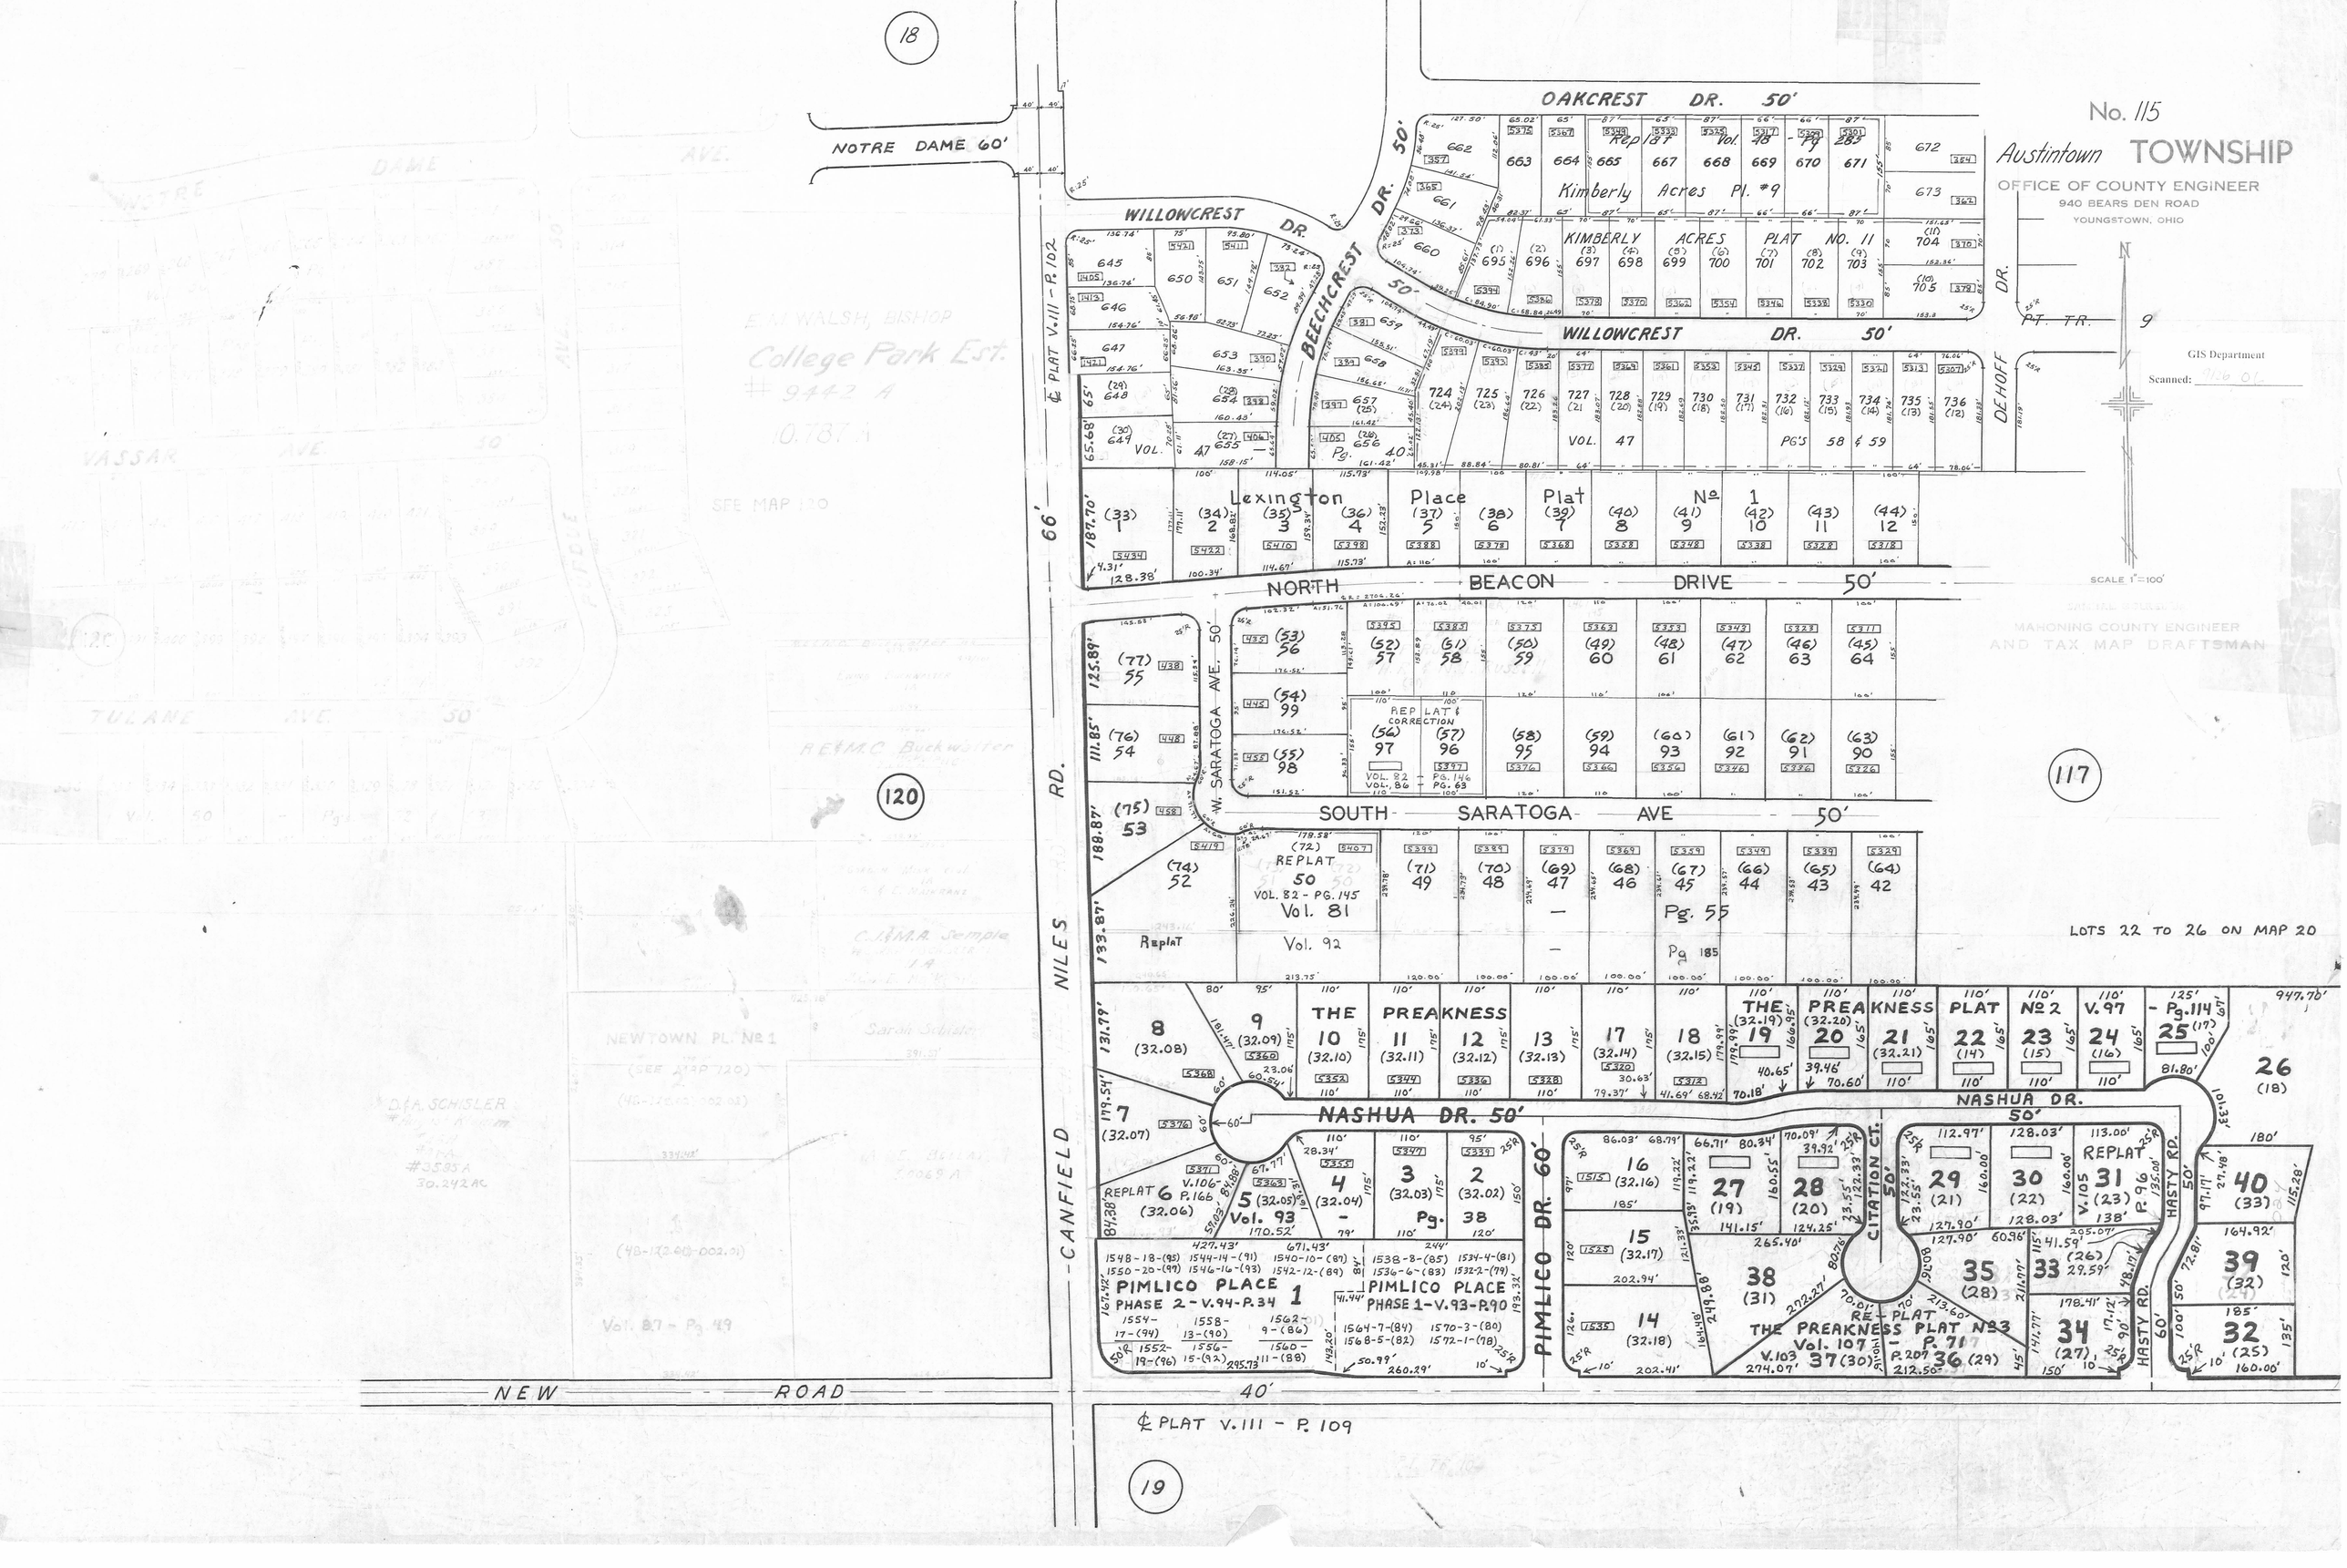

No. 115
Austintown TOWNSHIP
OFFICE OF COUNTY ENGINEER
940 BEARS DEN ROAD
YOUNGSTOWN, OHIO
GIS Department
Scanned:
SCALE 1"=100'
MAHONING COUNTY ENGINEER
AND TAX MAP DRAFTSMAN
18
NOTRE DAME 60'
OAKCREST DR. 50'
WILLOWCREST DR.
BEECHCREST DR. 50'
Kimberly Acres Pl. #9
KIMBERLY ACRES PLAT NO. 11
WILLOWCREST DR. 50'
DEHOFF DR.
PT. TR. 9
Lexington Place Plat No 1
NORTH BEACON DRIVE 50'
W. SARATOGA AVE. 50'
SOUTH SARATOGA AVE 50'
REP LAT & CORRECTION
REPLAT 50
VOL. 82 - PG. 145
Vol. 81
Vol. 92
Pg. 55
Pg 185
LOTS 22 TO 26 ON MAP 20
117
120
NILES RD.
CANFIELD
NEW ROAD 40'
THE PREAKNESS
THE PREAKNESS PLAT No 2
V. 97 - Pg. 114
NASHUA DR. 50'
NASHUA DR. 50'
PIMLICO DR. 60'
CITATION CT. 50'
HASTY RD. 50'
HASTY RD. 60'
REPLAT 6 (32.06)
V. 106 - P. 166
5 (32.05)
Vol. 93
4 (32.04)
3 (32.03)
2 (32.02)
Pg. 38
PIMLICO PLACE 1
PHASE 2 - V. 94 - P. 34
PIMLICO PLACE
PHASE 1 - V. 93 - P. 90
REPLAT 31 (23)
V. 105 P. 96
REPLAT
THE PREAKNESS PLAT No 3
Vol. 107 - P. 71
V. 103 37 (30)
P. 207 36 (29)
℄ PLAT V. 111 - P. 109
19