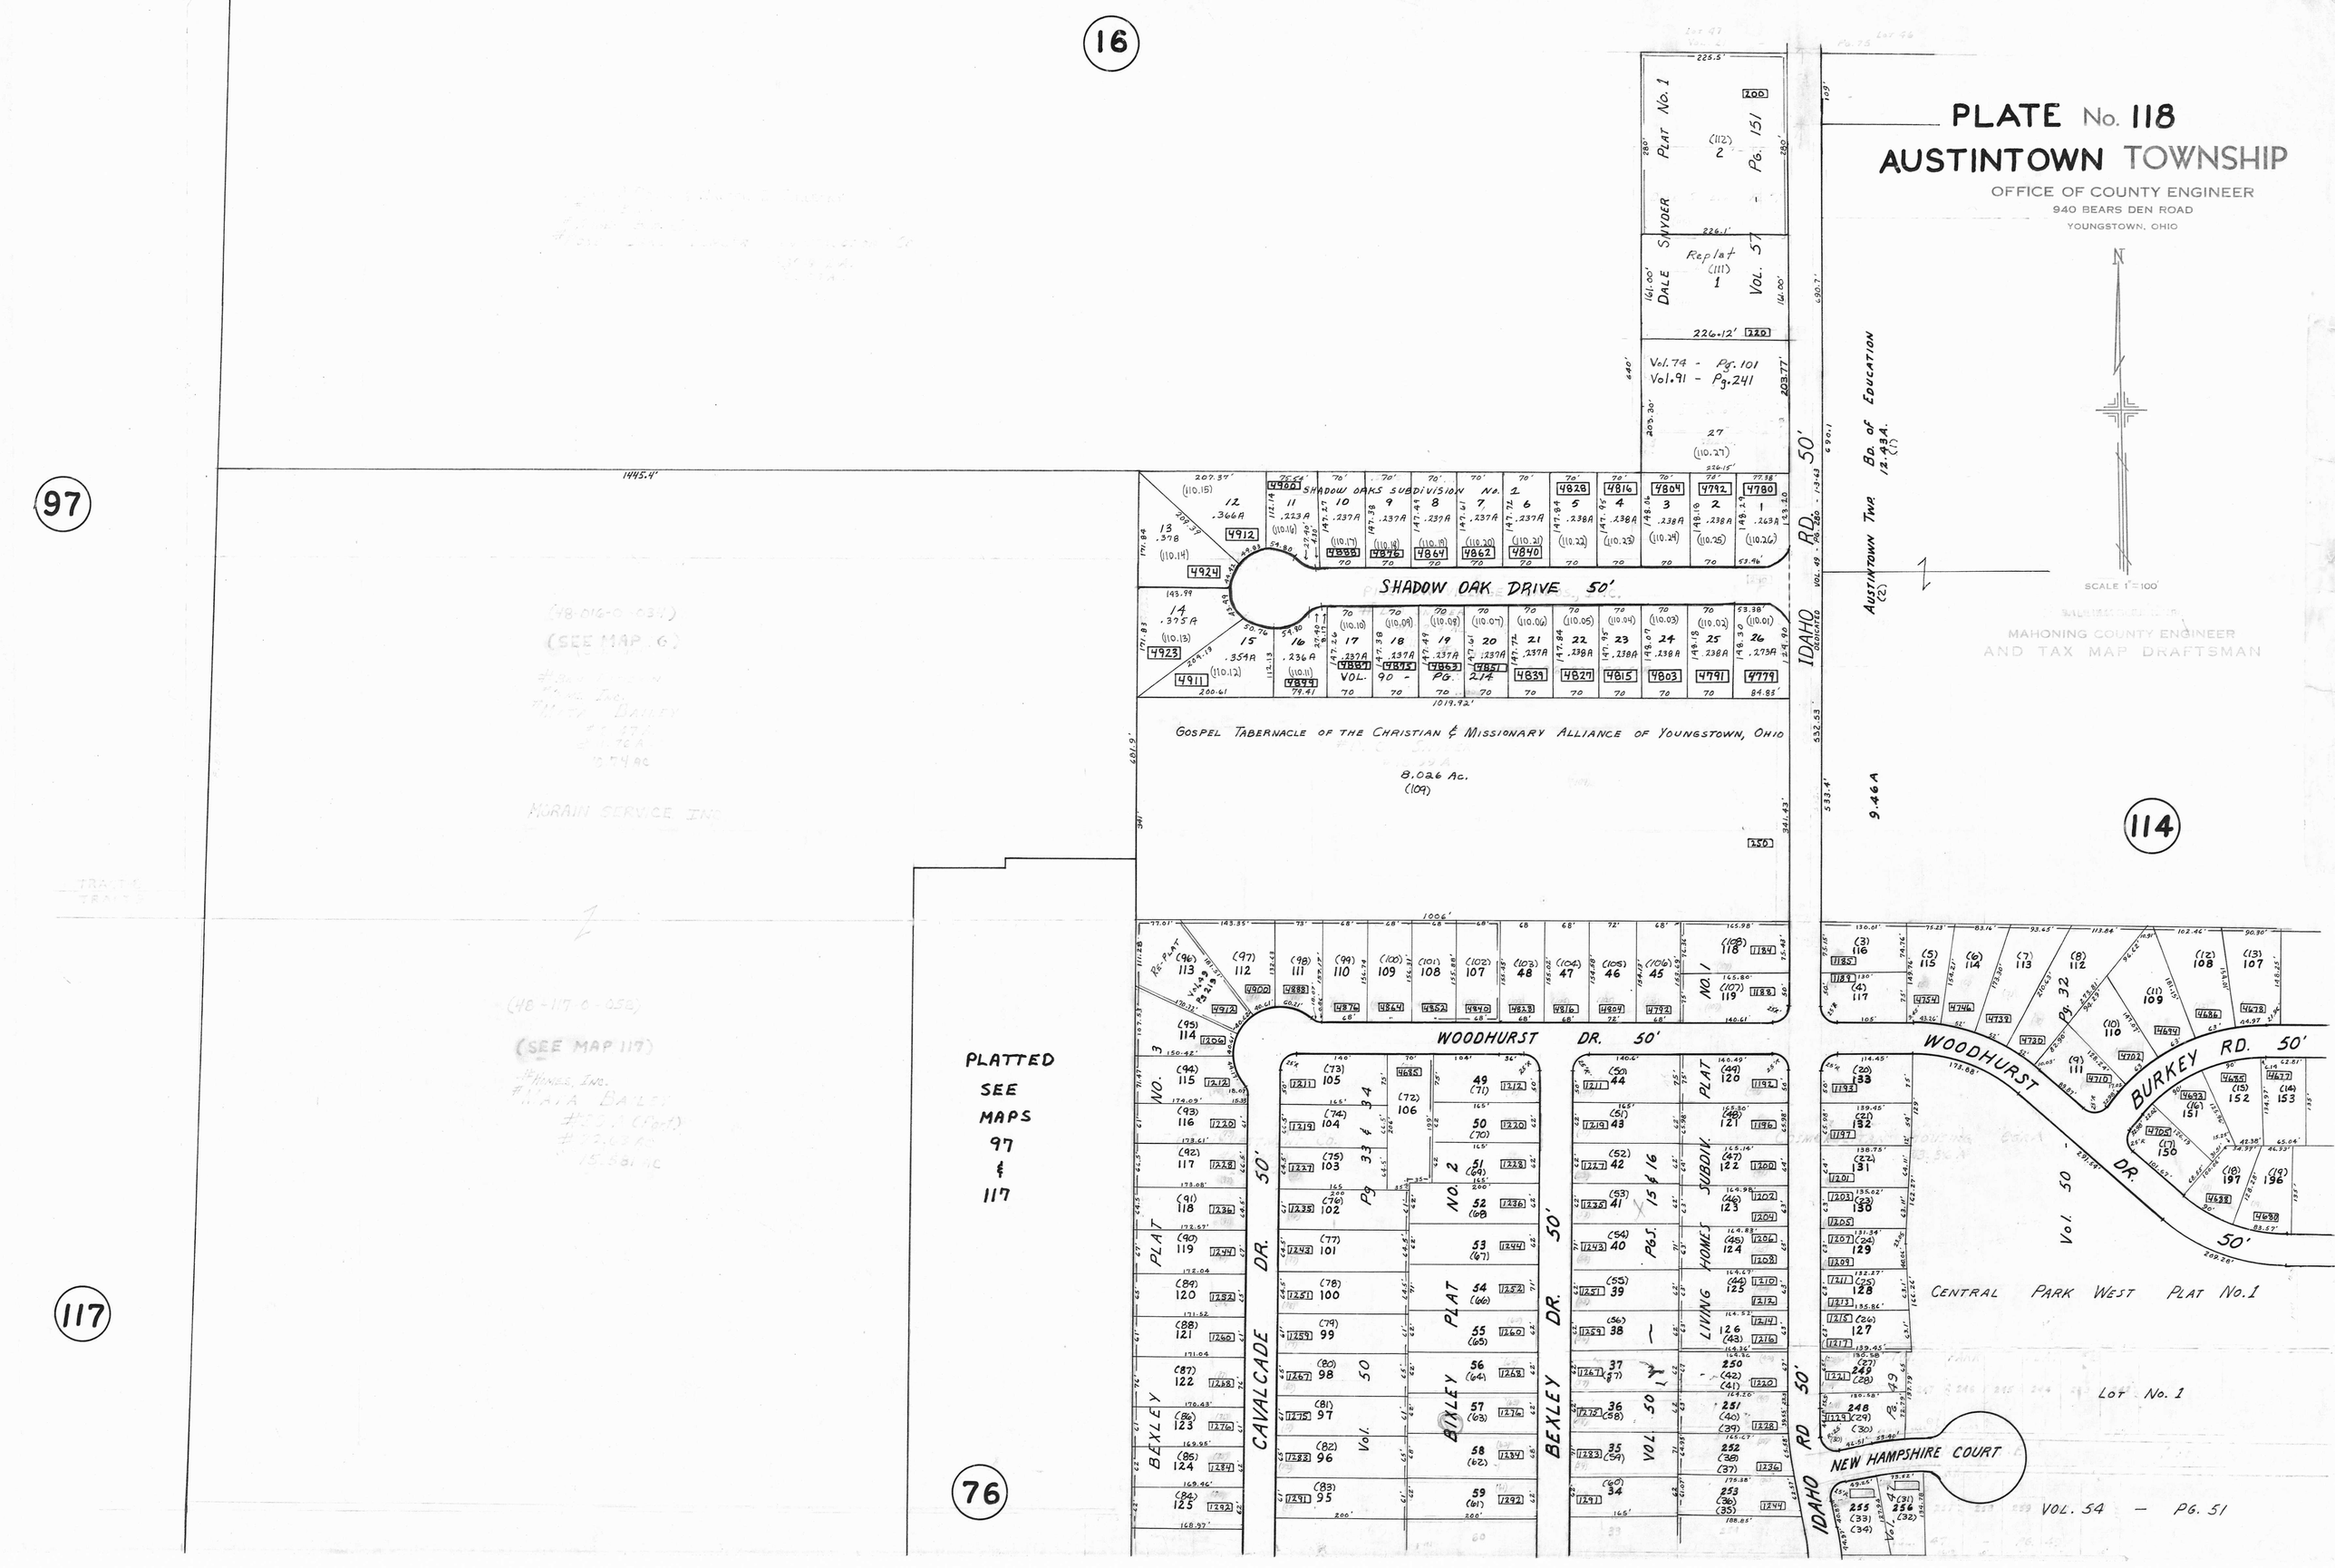

PLATE No. 118
AUSTINTOWN TOWNSHIP
OFFICE OF COUNTY ENGINEER
940 BEARS DEN ROAD
YOUNGSTOWN, OHIO
SCALE 1"=100'
MAHONING COUNTY ENGINEER
AND TAX MAP DRAFTSMAN
16
97
114
117
76
SHADOW OAK DRIVE 50'
SHADOW OAKS SUBDIVISION No. 2
GOSPEL TABERNACLE OF THE CHRISTIAN & MISSIONARY ALLIANCE OF YOUNGSTOWN, OHIO
8.026 Ac.
(109)
IDAHO RD. 50'
AUSTINTOWN TWP. BD. OF EDUCATION
12.43A.
DALE SNYDER PLAT No. 1
Vol. 57 - Pg. 151
Vol. 74 - Pg. 101
Vol. 91 - Pg. 241
WOODHURST DR. 50'
CAVALCADE DR. 50'
BEXLEY PLAT NO. 3
BEXLEY PLAT NO. 2
BEXLEY DR. 50'
LIVING HOMES SUBDIV. PLAT NO. 1
BURKEY RD. 50'
CENTRAL PARK WEST PLAT No. 1
Lot No. 1
NEW HAMPSHIRE COURT
VOL. 54 - PG. 51
PLATTED SEE MAPS 97 & 117
(SEE MAP 117)
(SEE MAP 6)
MORAIN SERVICE INC