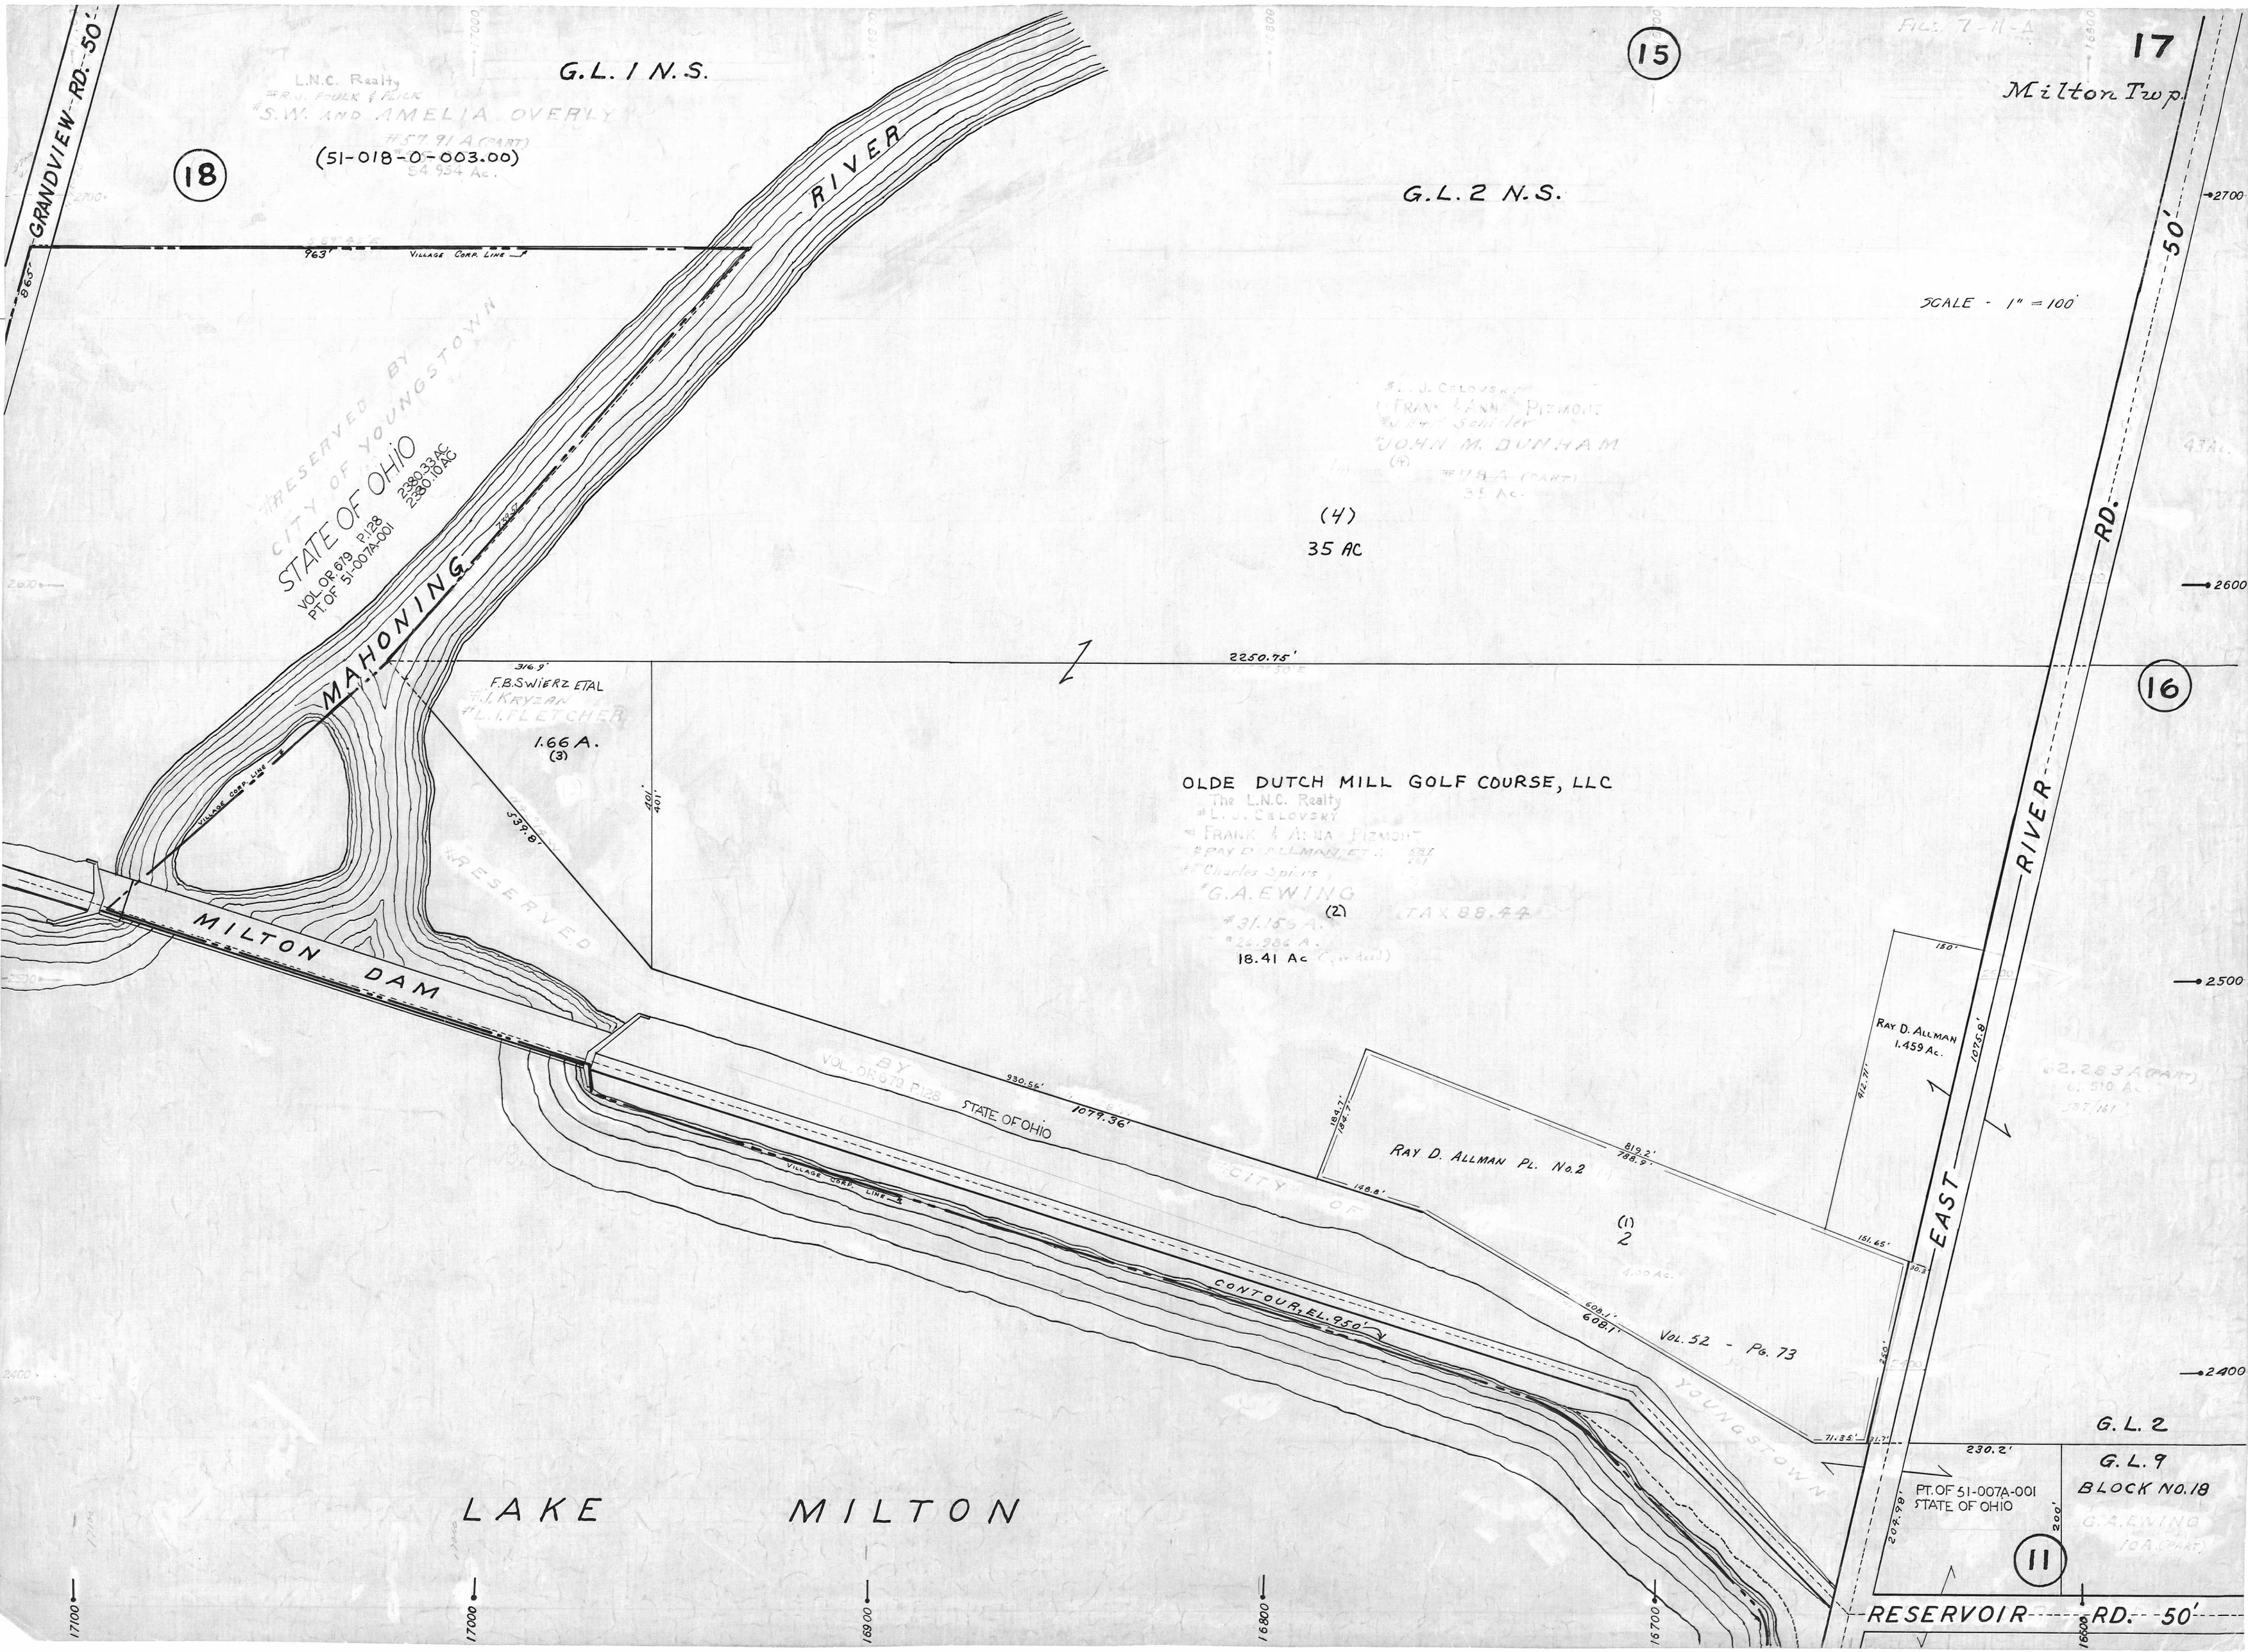
17
Milton Twp.
15
16
11
18
G.L. 1 N.S.
G.L. 2 N.S.
SCALE - 1" = 100'
GRANDVIEW RD. 50'
EAST RIVER RD. 50'
RESERVOIR RD. 50'
MAHONING RIVER
MILTON DAM
LAKE MILTON
(51-018-0-003.00)
L.N.C. Realty
S.W. AND AMELIA OVERLY
963'
VILLAGE CORP. LINE
RESERVED BY CITY OF YOUNGSTOWN
STATE OF OHIO
VOL. OR 679 PG. 128
PT. OF 51-007A-001
2380.33 AC
2380.10 AC
(4)
35 AC
2250.75'
316.9'
F.B. SWIERZ ETAL
J. KRYZAN
L. FLETCHER
1.66 A.
(3)
401'
401'
339.8'
OLDE DUTCH MILL GOLF COURSE, LLC
The L.N.C. Realty
L. J. CELOVSKY
FRANK & ANNA PIZMONT
RAY D. ALLMAN ET AL
Charles Spiers
G.A. EWING
(2)
18.41 Ac
TAX 88.44
930.56'
1079.36'
STATE OF OHIO
BY VOL. OR 679 PG. 128
CONTOUR EL. 950'
RAY D. ALLMAN PL. No. 2
(1)
2
Vol. 52 - Pg. 73
RAY D. ALLMAN
1.459 Ac.
180'
1076.8'
412.71'
819.2'
788.9'
168.8'
151.65'
608.1'
608.1'
71.35'
230.2'
209.98'
200'
PT. OF 51-007A-001
STATE OF OHIO
G.L. 2
G.L. 9
BLOCK NO. 18
G.A. EWING
10 A. (PART)
2700
2600
2500
2400
17100
17000
16900
16800
16700
16600