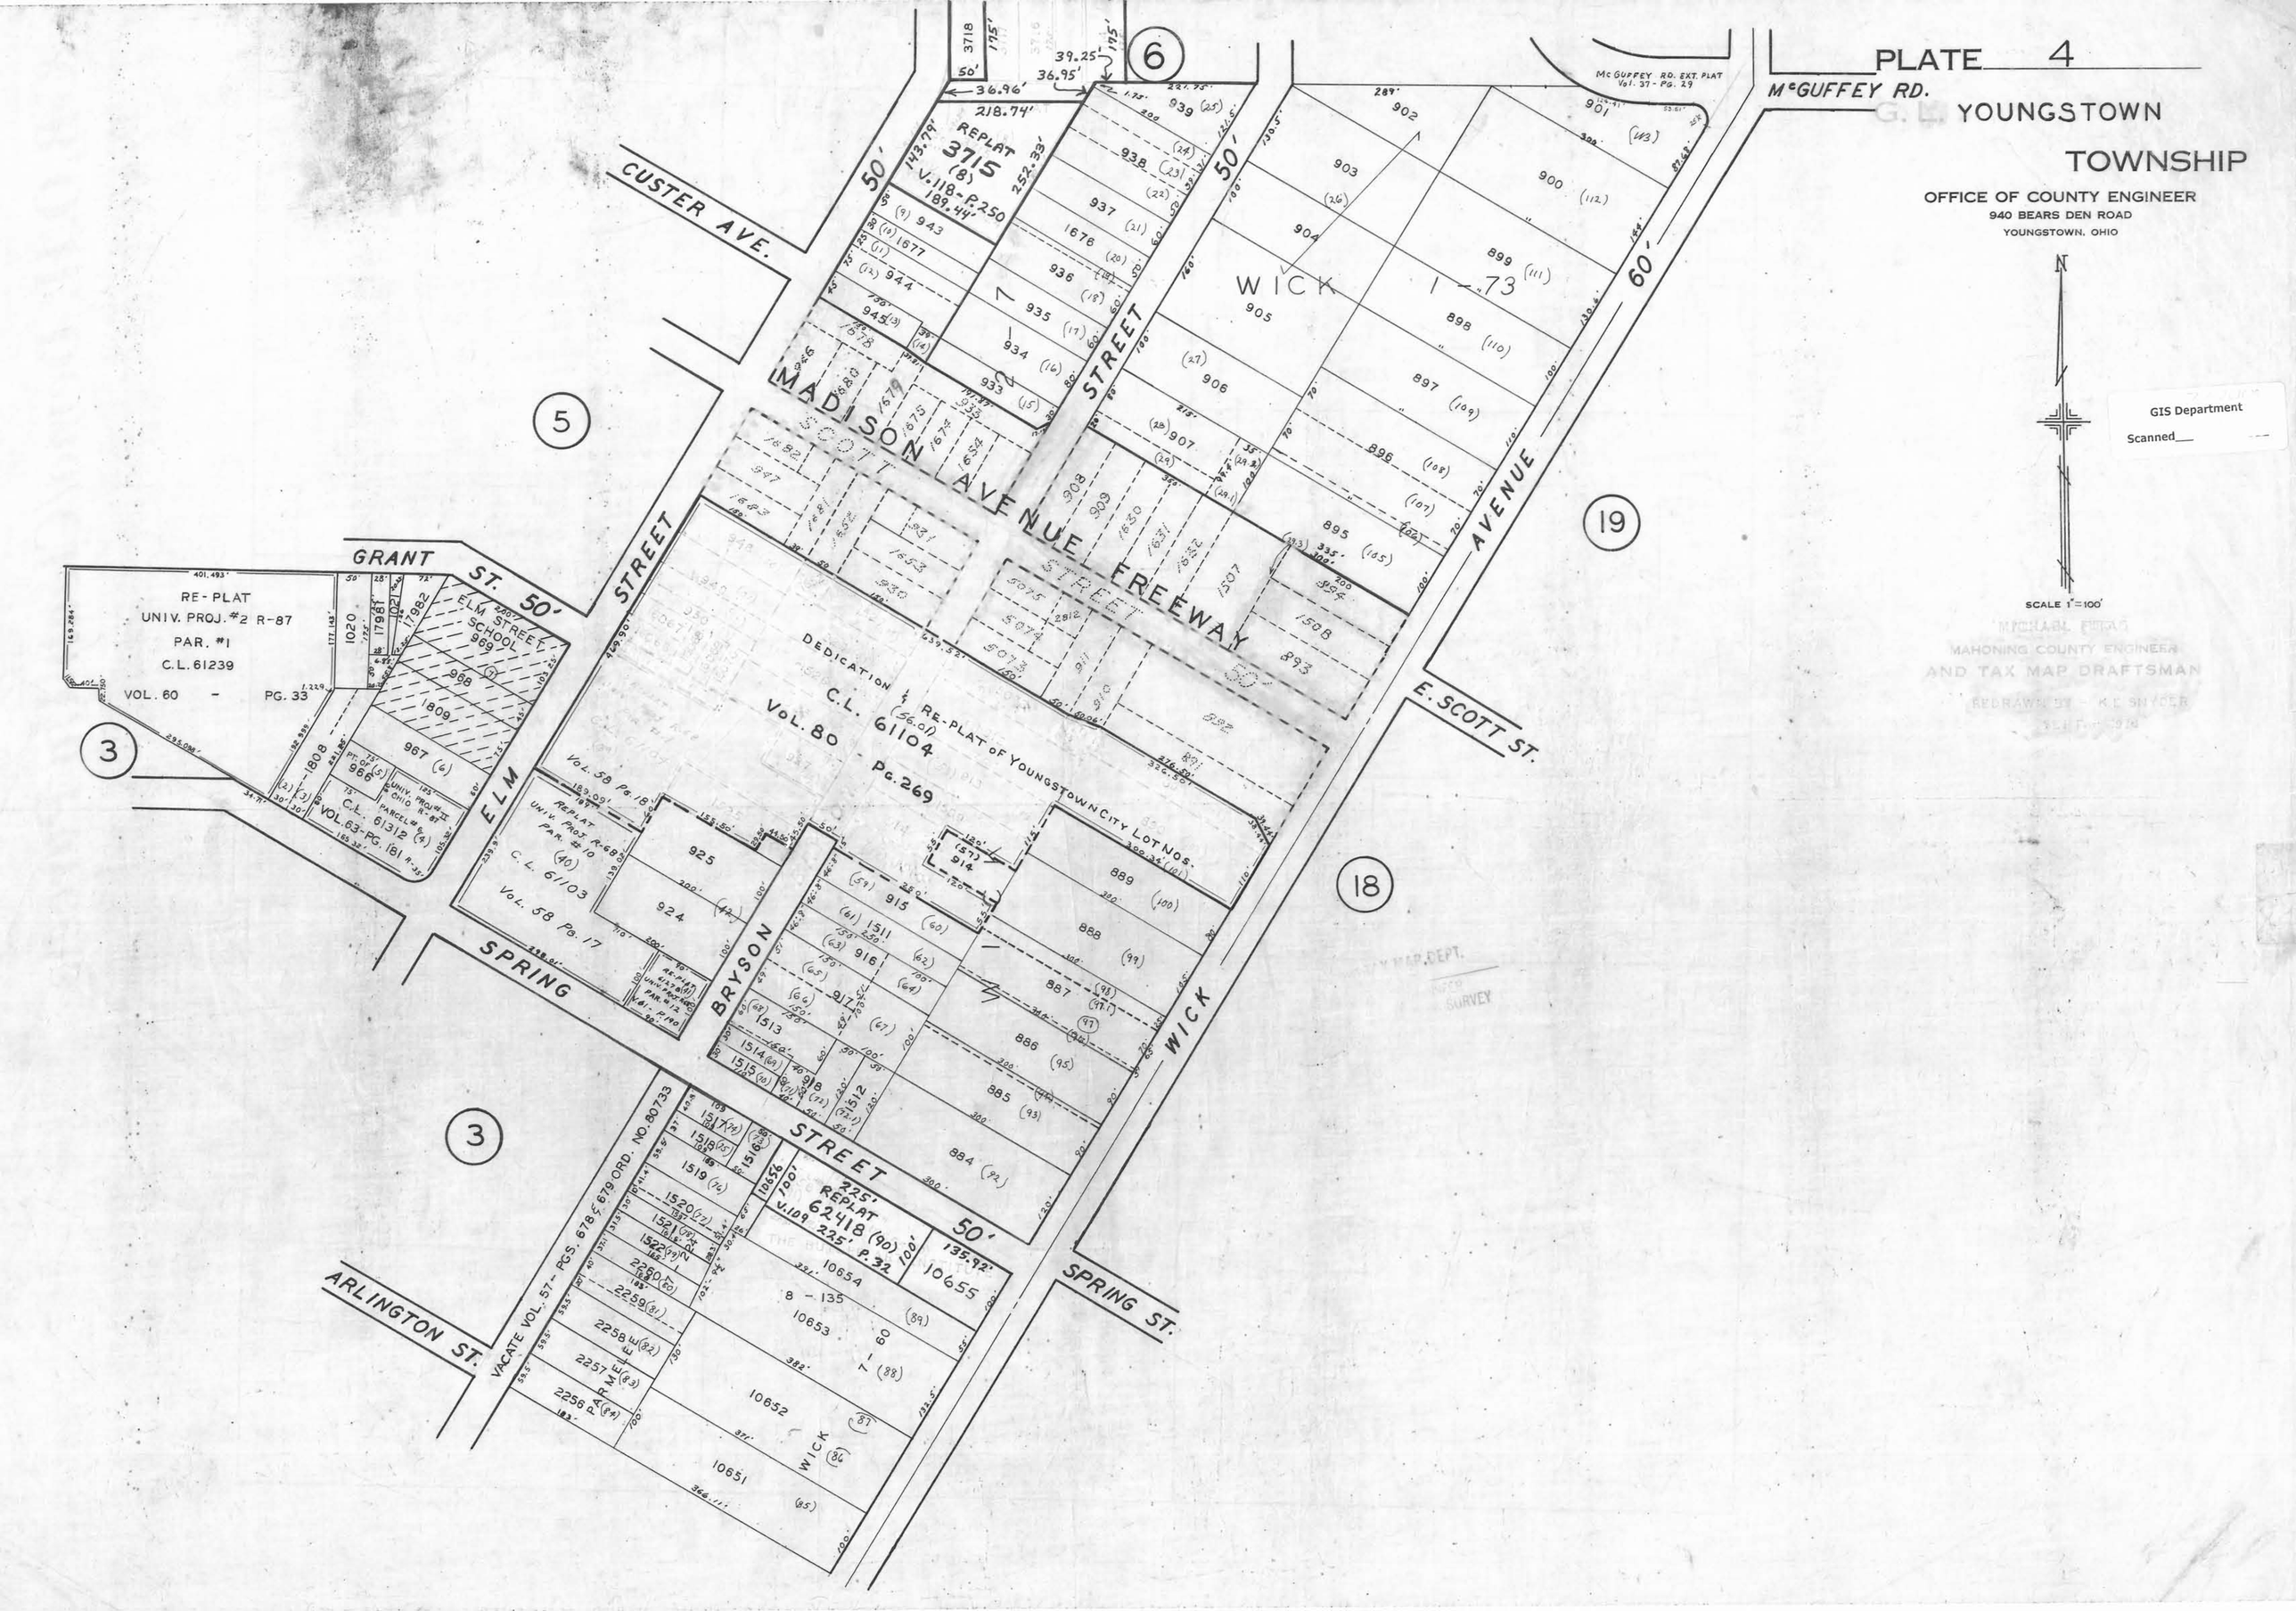
PLATE 4
G. L. YOUNGSTOWN TOWNSHIP
OFFICE OF COUNTY ENGINEER
940 BEARS DEN ROAD
YOUNGSTOWN, OHIO
SCALE 1"=100'
McGUFFEY RD.
McGUFFEY RD. EXT. PLAT Vol. 37 - PG. 29
CUSTER AVE.
GRANT ST.
ELM STREET
SPRING STREET
BRYSON STREET
WICK AVENUE
E. SCOTT ST.
SPRING ST.
ARLINGTON ST.
MADISON AVENUE FREEWAY
SCOTT STREET
WICK 1-73
REPLAT 3715 (8) V.118-P.250
DEDICATION & RE-PLAT OF YOUNGSTOWN CITY LOT NOS.
C.L. 61104 (56.01)
VOL. 80 - PG. 269
VOL. 58 PG. 18
REPLAT UNIV. PROJ. R-68 PAR. #10 (40)
C.L. 61103
VOL. 58 PG. 17
RE-PLAT UNIV. PROJ. #2 R-87 PAR. #1 C.L. 61239
VOL. 60 - PG. 33
ELM STREET SCHOOL
C.L. 61312
VOL. 63-PG. 181
VACATE VOL. 57 - PGS. 678 & 679 ORD. NO. 80733
REPLAT 62418 (90) V.109 225' P.32
PARMELEE
WICK
GIS Department
Scanned
MICHAEL FRIAS
MAHONING COUNTY ENGINEER
AND TAX MAP DRAFTSMAN
REDRAWN BY - K.E. SNYDER