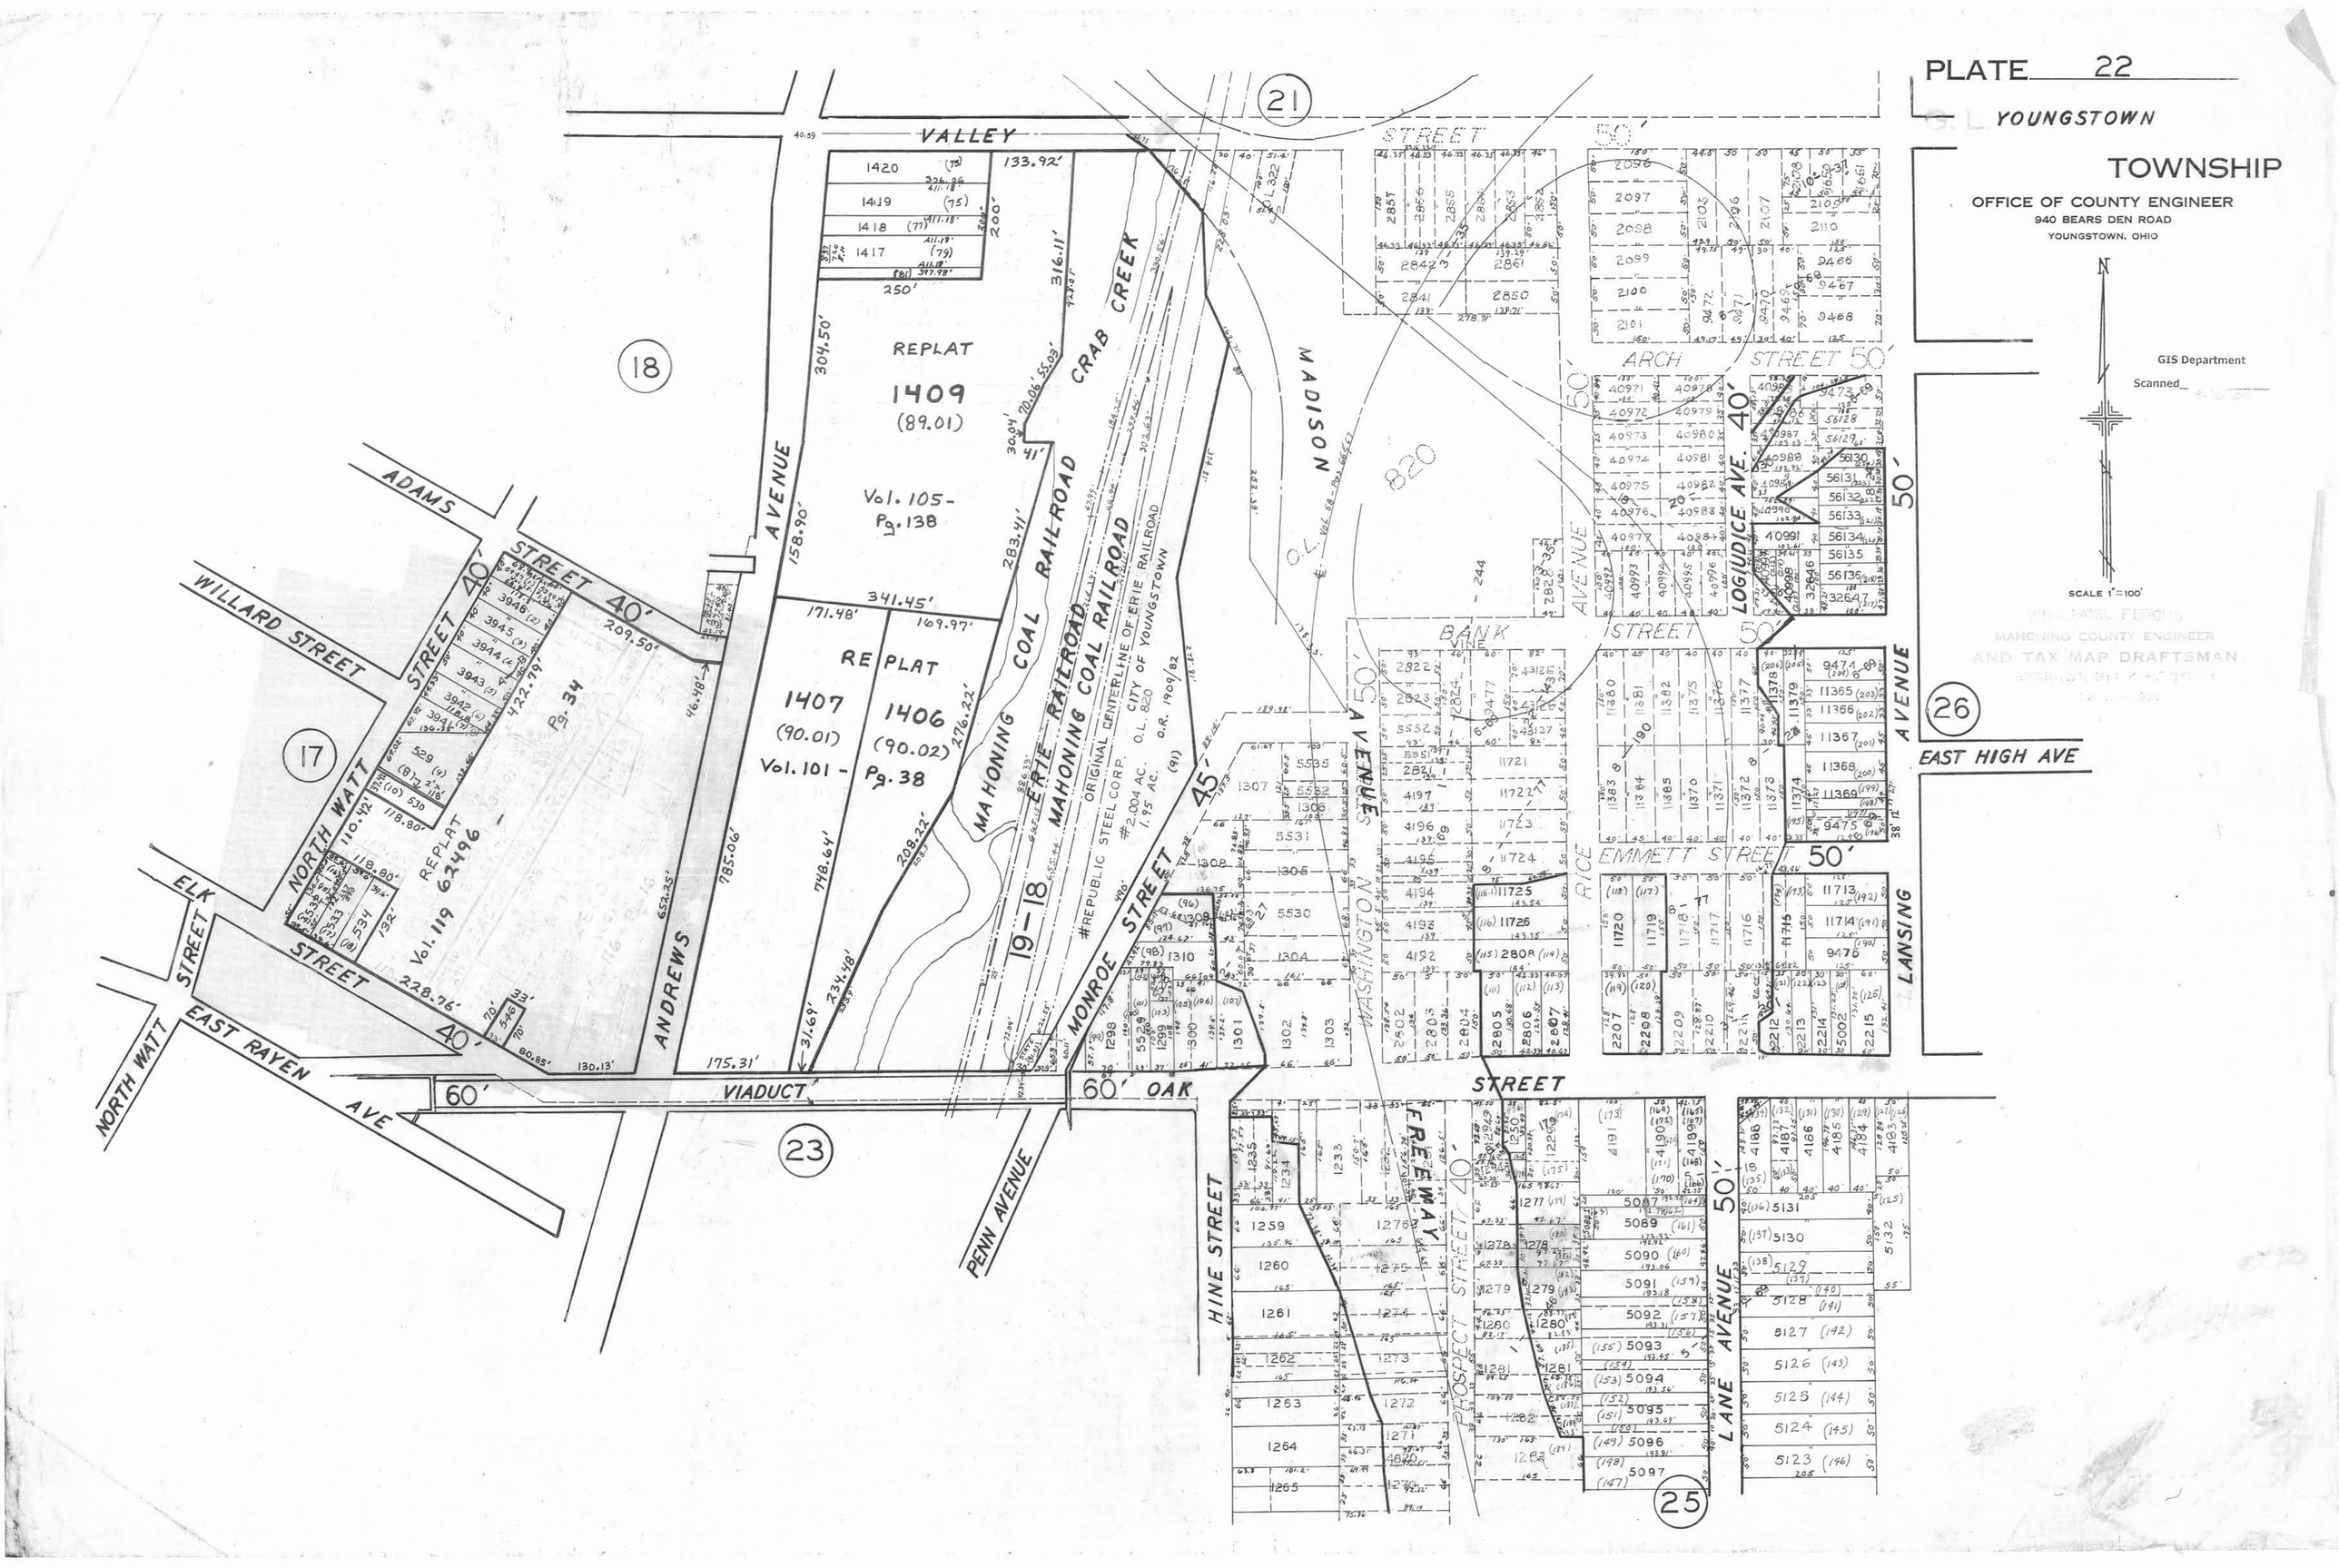
PLATE 22
YOUNGSTOWN
TOWNSHIP
OFFICE OF COUNTY ENGINEER
940 BEARS DEN ROAD
YOUNGSTOWN, OHIO
GIS Department
Scanned
SCALE 1"=100'
MAHONING COUNTY ENGINEER
AND TAX MAP DRAFTSMAN
VALLEY
STREET
ARCH STREET
BANK STREET
EMMETT STREET
LOGIUDICE AVE.
EAST HIGH AVE
LANSING
AVENUE
RICE
WASHINGTON
MADISON
MONROE STREET
OAK STREET
VIADUCT
PENN AVENUE
HINE STREET
FREEWAY
PROSPECT STREET
LANE AVENUE
ANDREWS
AVENUE
ADAMS STREET
WILLARD STREET
NORTH WATT STREET
ELK STREET
EAST RAYEN AVE
NORTH WATT
REPLAT
1409
(89.01)
Vol. 105-
Pg. 138
REPLAT
1407
(90.01)
Vol. 101 -
Pg. 38
1406
(90.02)
REPLAT
62496
Vol. 119
Pg. 34
MAHONING COAL RAILROAD
ERIE RAILROAD
CRAB CREEK
ORIGINAL CENTERLINE OF ERIE RAILROAD
CITY OF YOUNGSTOWN
O.L. 820
O.R. 1909/82
#REPUBLIC STEEL CORP.
#2.004 AC.
1.95 AC.
O.L. 820
O.L. 1322
O.L. 1902
19-18
17
18
21
23
25
26
60'
40'
45'
50'