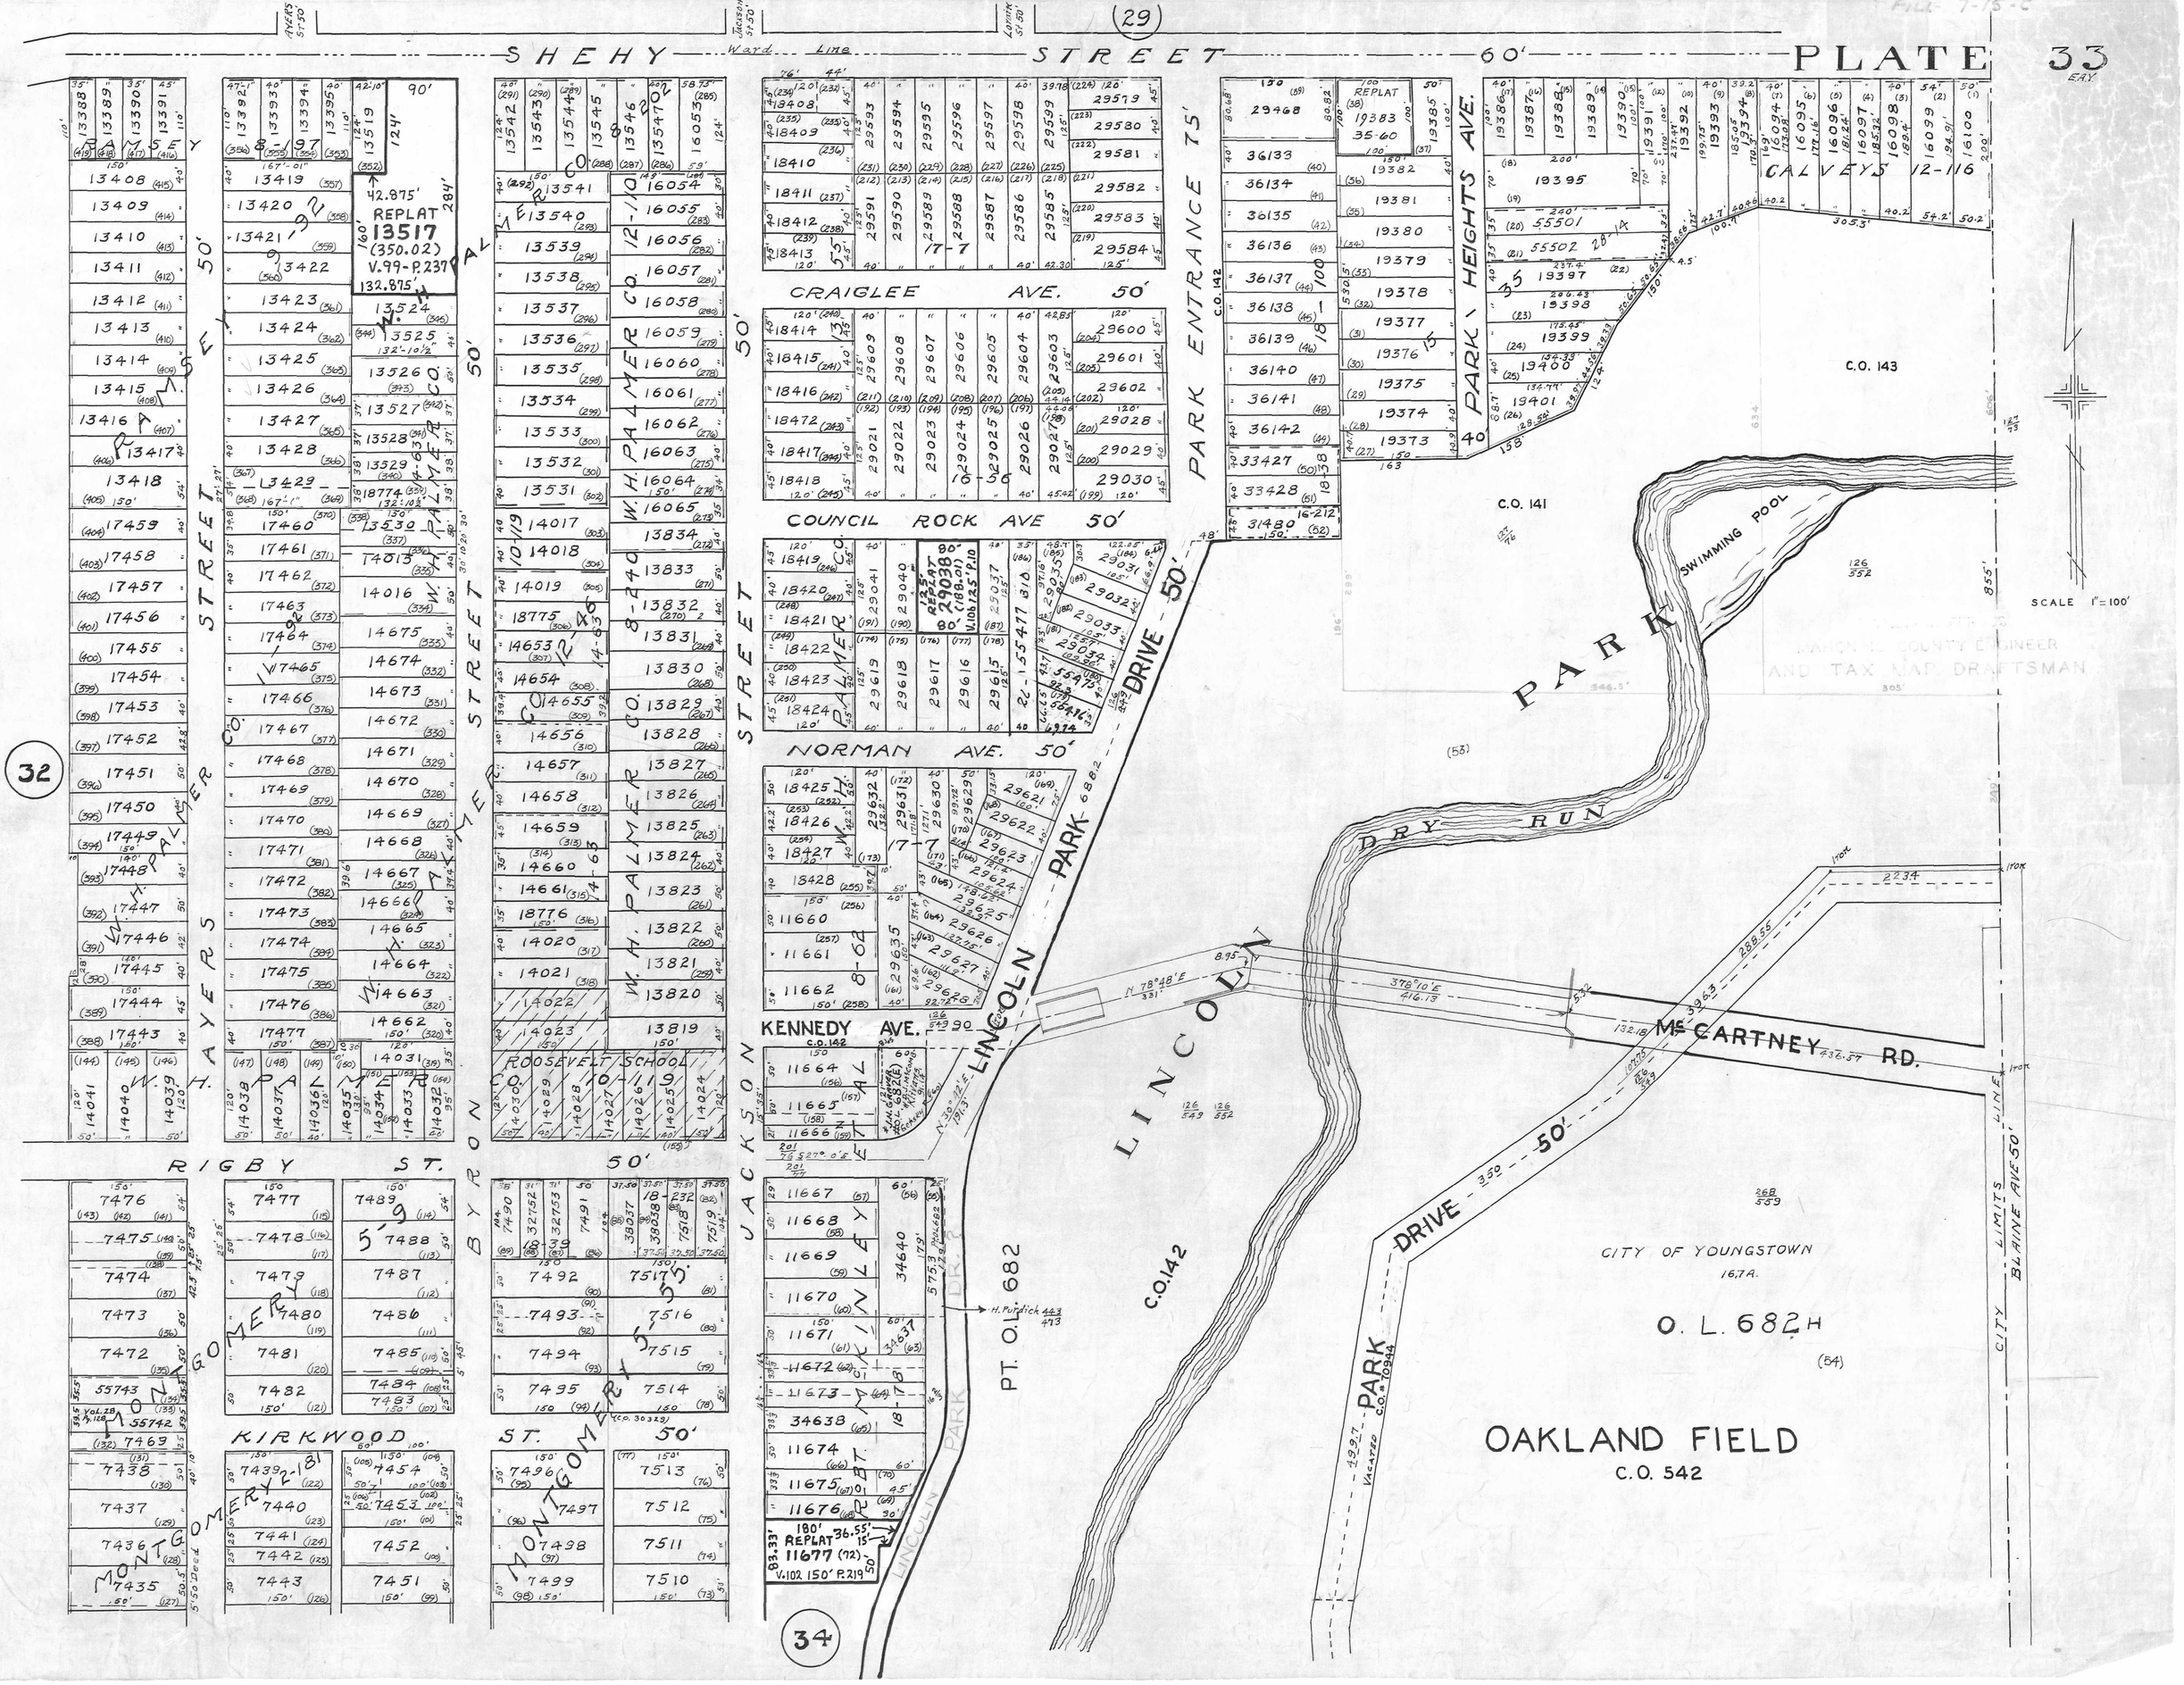
PLATE 33
SHEHY STREET
Ward Line
(29)
(32)
(34)
PAMSEY STREET
AYERS STREET
W. H. PALMER CO.
RIGBY ST.
MONTGOMERY ST.
KIRKWOOD ST.
BYRON STREET
JACKSON STREET
CRAIGLEE AVE.
COUNCIL ROCK AVE
NORMAN AVE.
KENNEDY AVE.
ROOSEVELT SCHOOL
PARK ENTRANCE 75'
PARK HEIGHTS AVE.
CALVEYS 12-116
C.O. 143
C.O. 141
C.O. 142
PARK DRIVE
LINCOLN
SWIMMING POOL
DRY RUN
McCARTNEY RD.
CITY LIMITS
BLAINE AVE. 50'
CITY OF YOUNGSTOWN
16,7A.
O. L. 682 H
PT. O.L. 682
OAKLAND FIELD
C.O. 542
SCALE 1" = 100'
MAHONING COUNTY ENGINEER
AND TAX MAP DRAFTSMAN