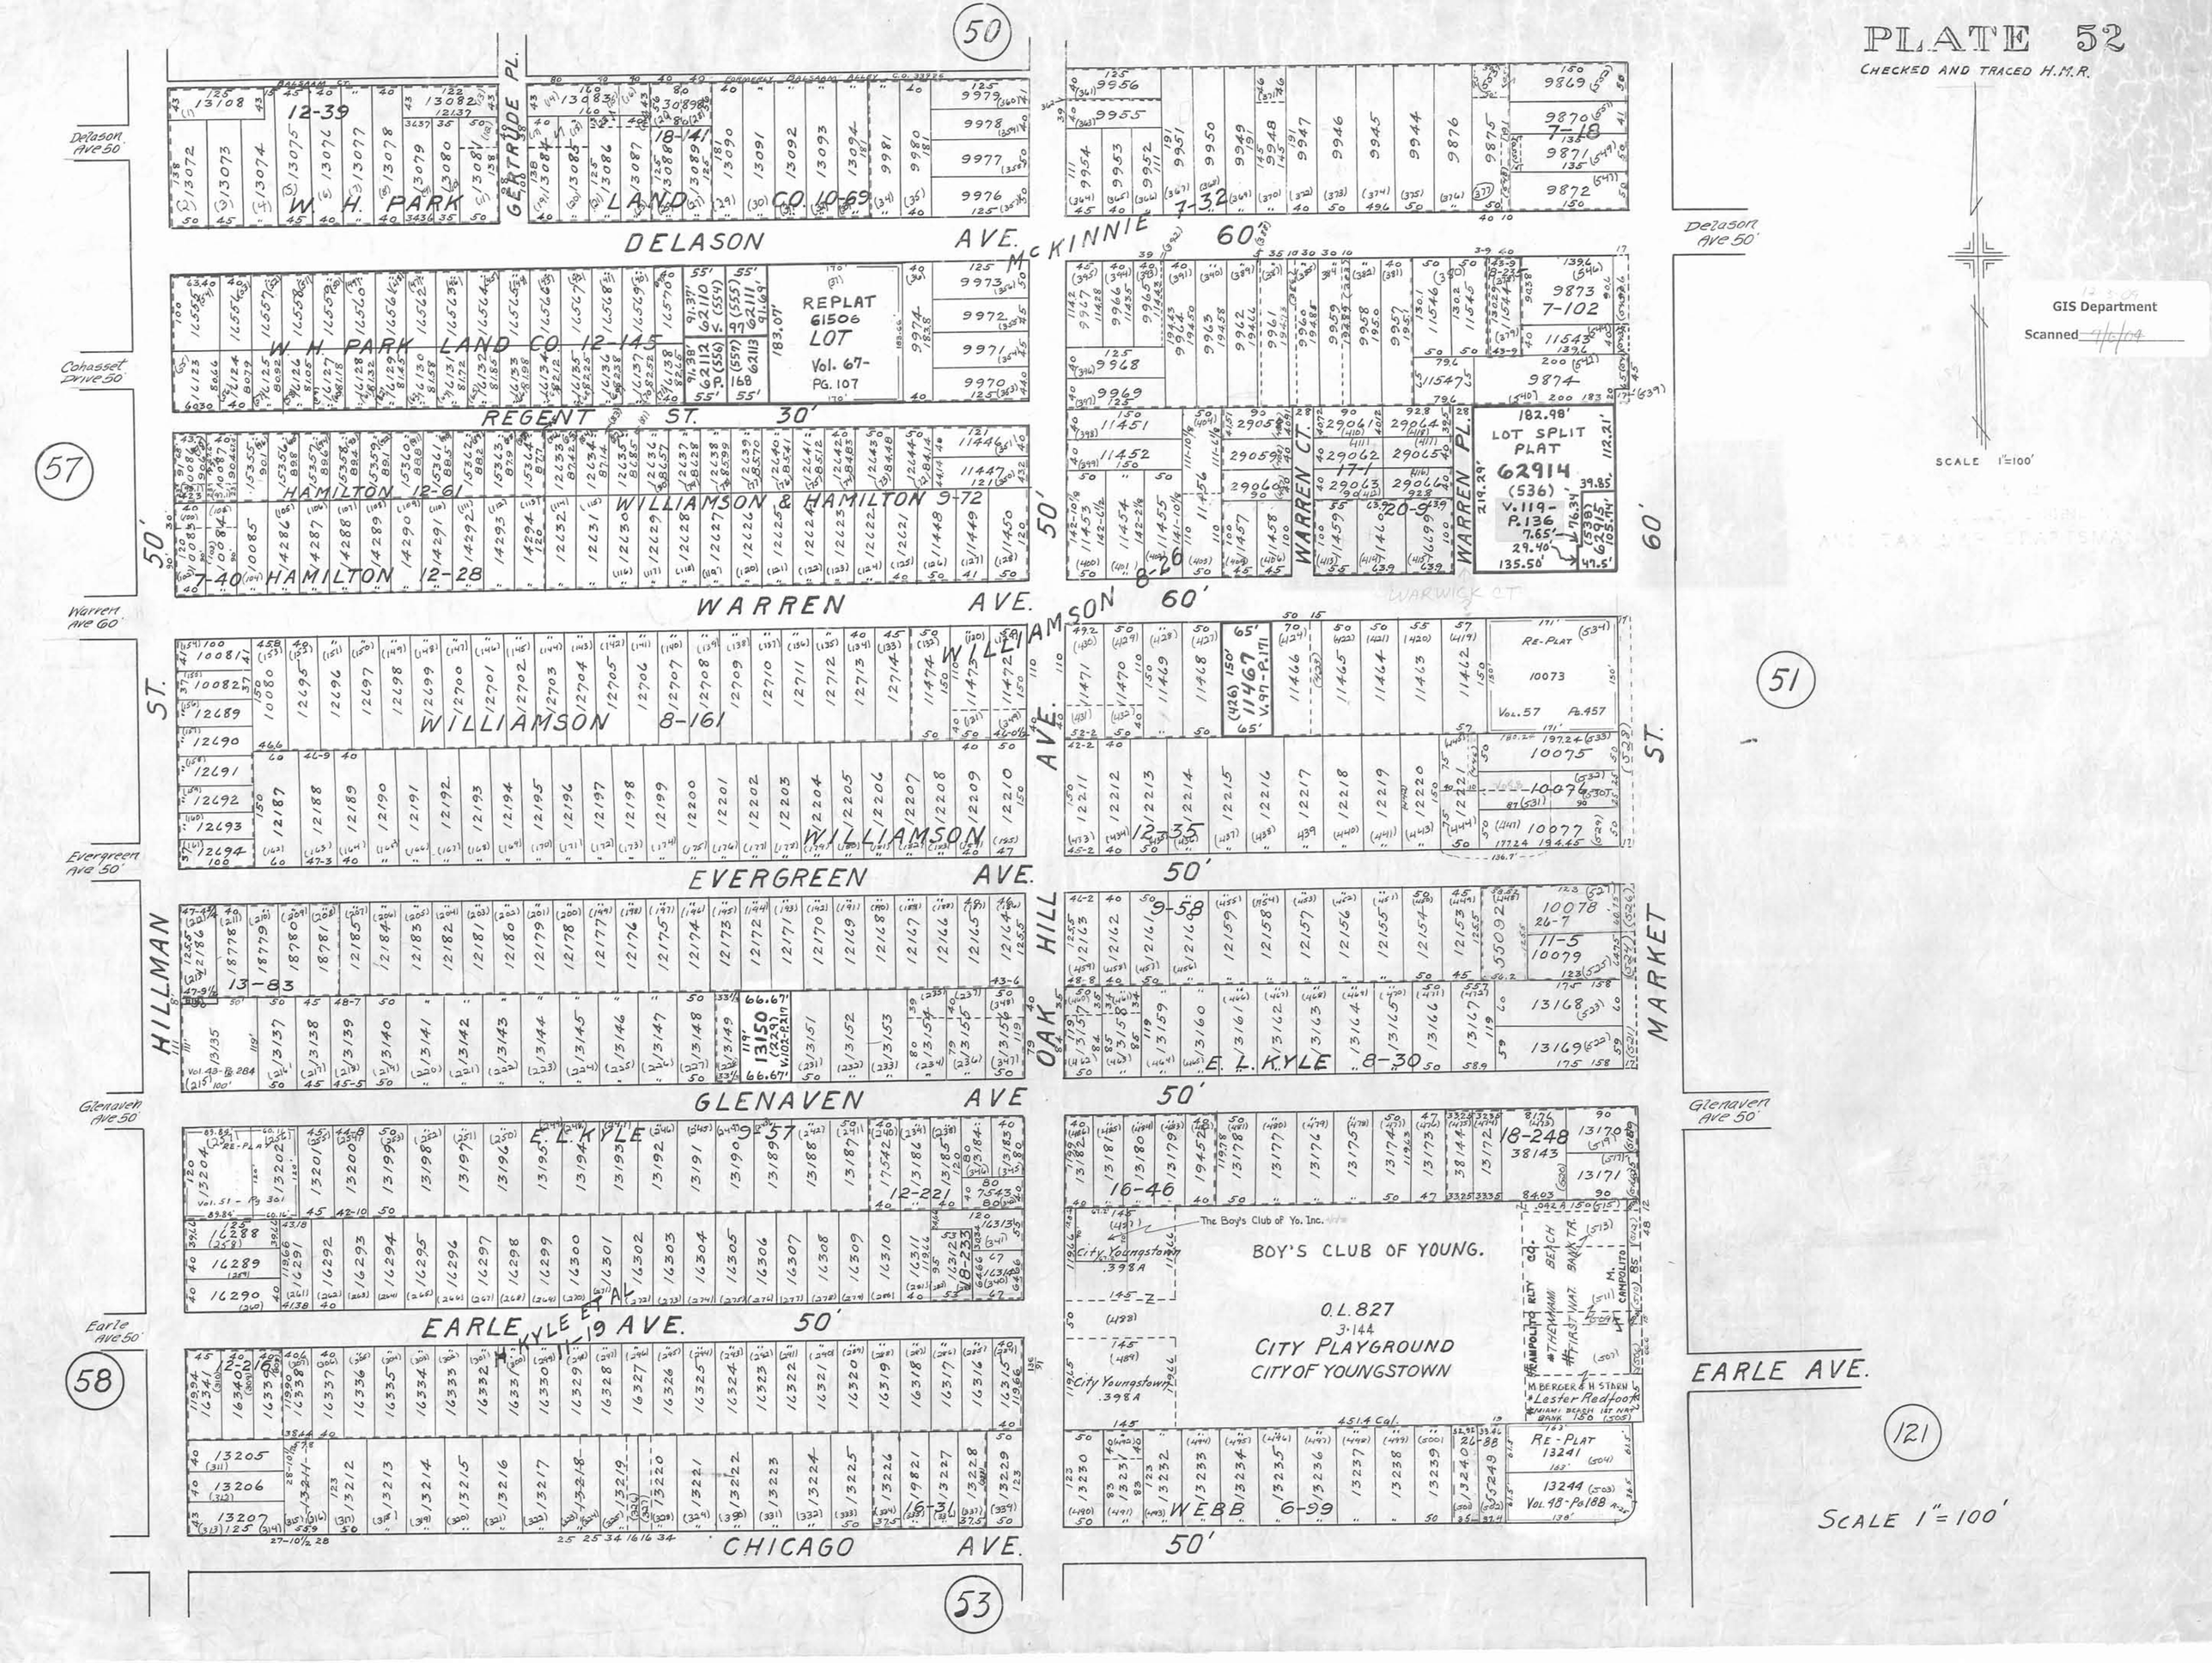
PLATE 52
CHECKED AND TRACED H.M.R.
GIS Department
Scanned
SCALE 1"=100'
50
57
58
51
53
121
DELASON AVE. 60'
McKINNIE
REGENT ST. 30'
WARREN AVE. 60'
WILLIAMSON AVE. 50'
EVERGREEN AVE. 50'
GLENAVEN AVE 50'
EARLE AVE. 50'
CHICAGO AVE. 50'
HILLMAN ST.
OAK HILL
MARKET ST.
GERTRUDE PL.
WARREN CT.
WARREN PL.
W. H. PARK LAND CO. 10-69
W. H. PARK LAND CO. 12-145
HAMILTON 12-61
HAMILTON 12-28
WILLIAMSON & HAMILTON 9-72
WILLIAMSON 8-161
WILLIAMSON 12-35
E. L. KYLE 8-30
E. L. KYLE 9-57
H. KYLE ET AL 11-19
WEBB 6-99
REPLAT 61506 LOT Vol. 67- PG. 107
LOT SPLIT PLAT 62914 (536) V.119- P.136
RE-PLAT 10073 Vol. 57 Pg. 457
RE-PLAT 13241
13244 Vol. 48-Pg 188
The Boy's Club of Yo. Inc.
BOY'S CLUB OF YOUNG.
O.L. 827
3.144
CITY PLAYGROUND
CITY OF YOUNGSTOWN
City Youngstown .398A
M. BERGER & H. STARN
Lester Redfoot
Delason Ave 50'
Cohasset Drive 50'
Warren Ave 60'
Evergreen Ave 50'
Glenaven Ave 50'
Earle Ave 50'
Delason Ave 50'
Glenaven Ave 50'
EARLE AVE.
SCALE 1"=100'