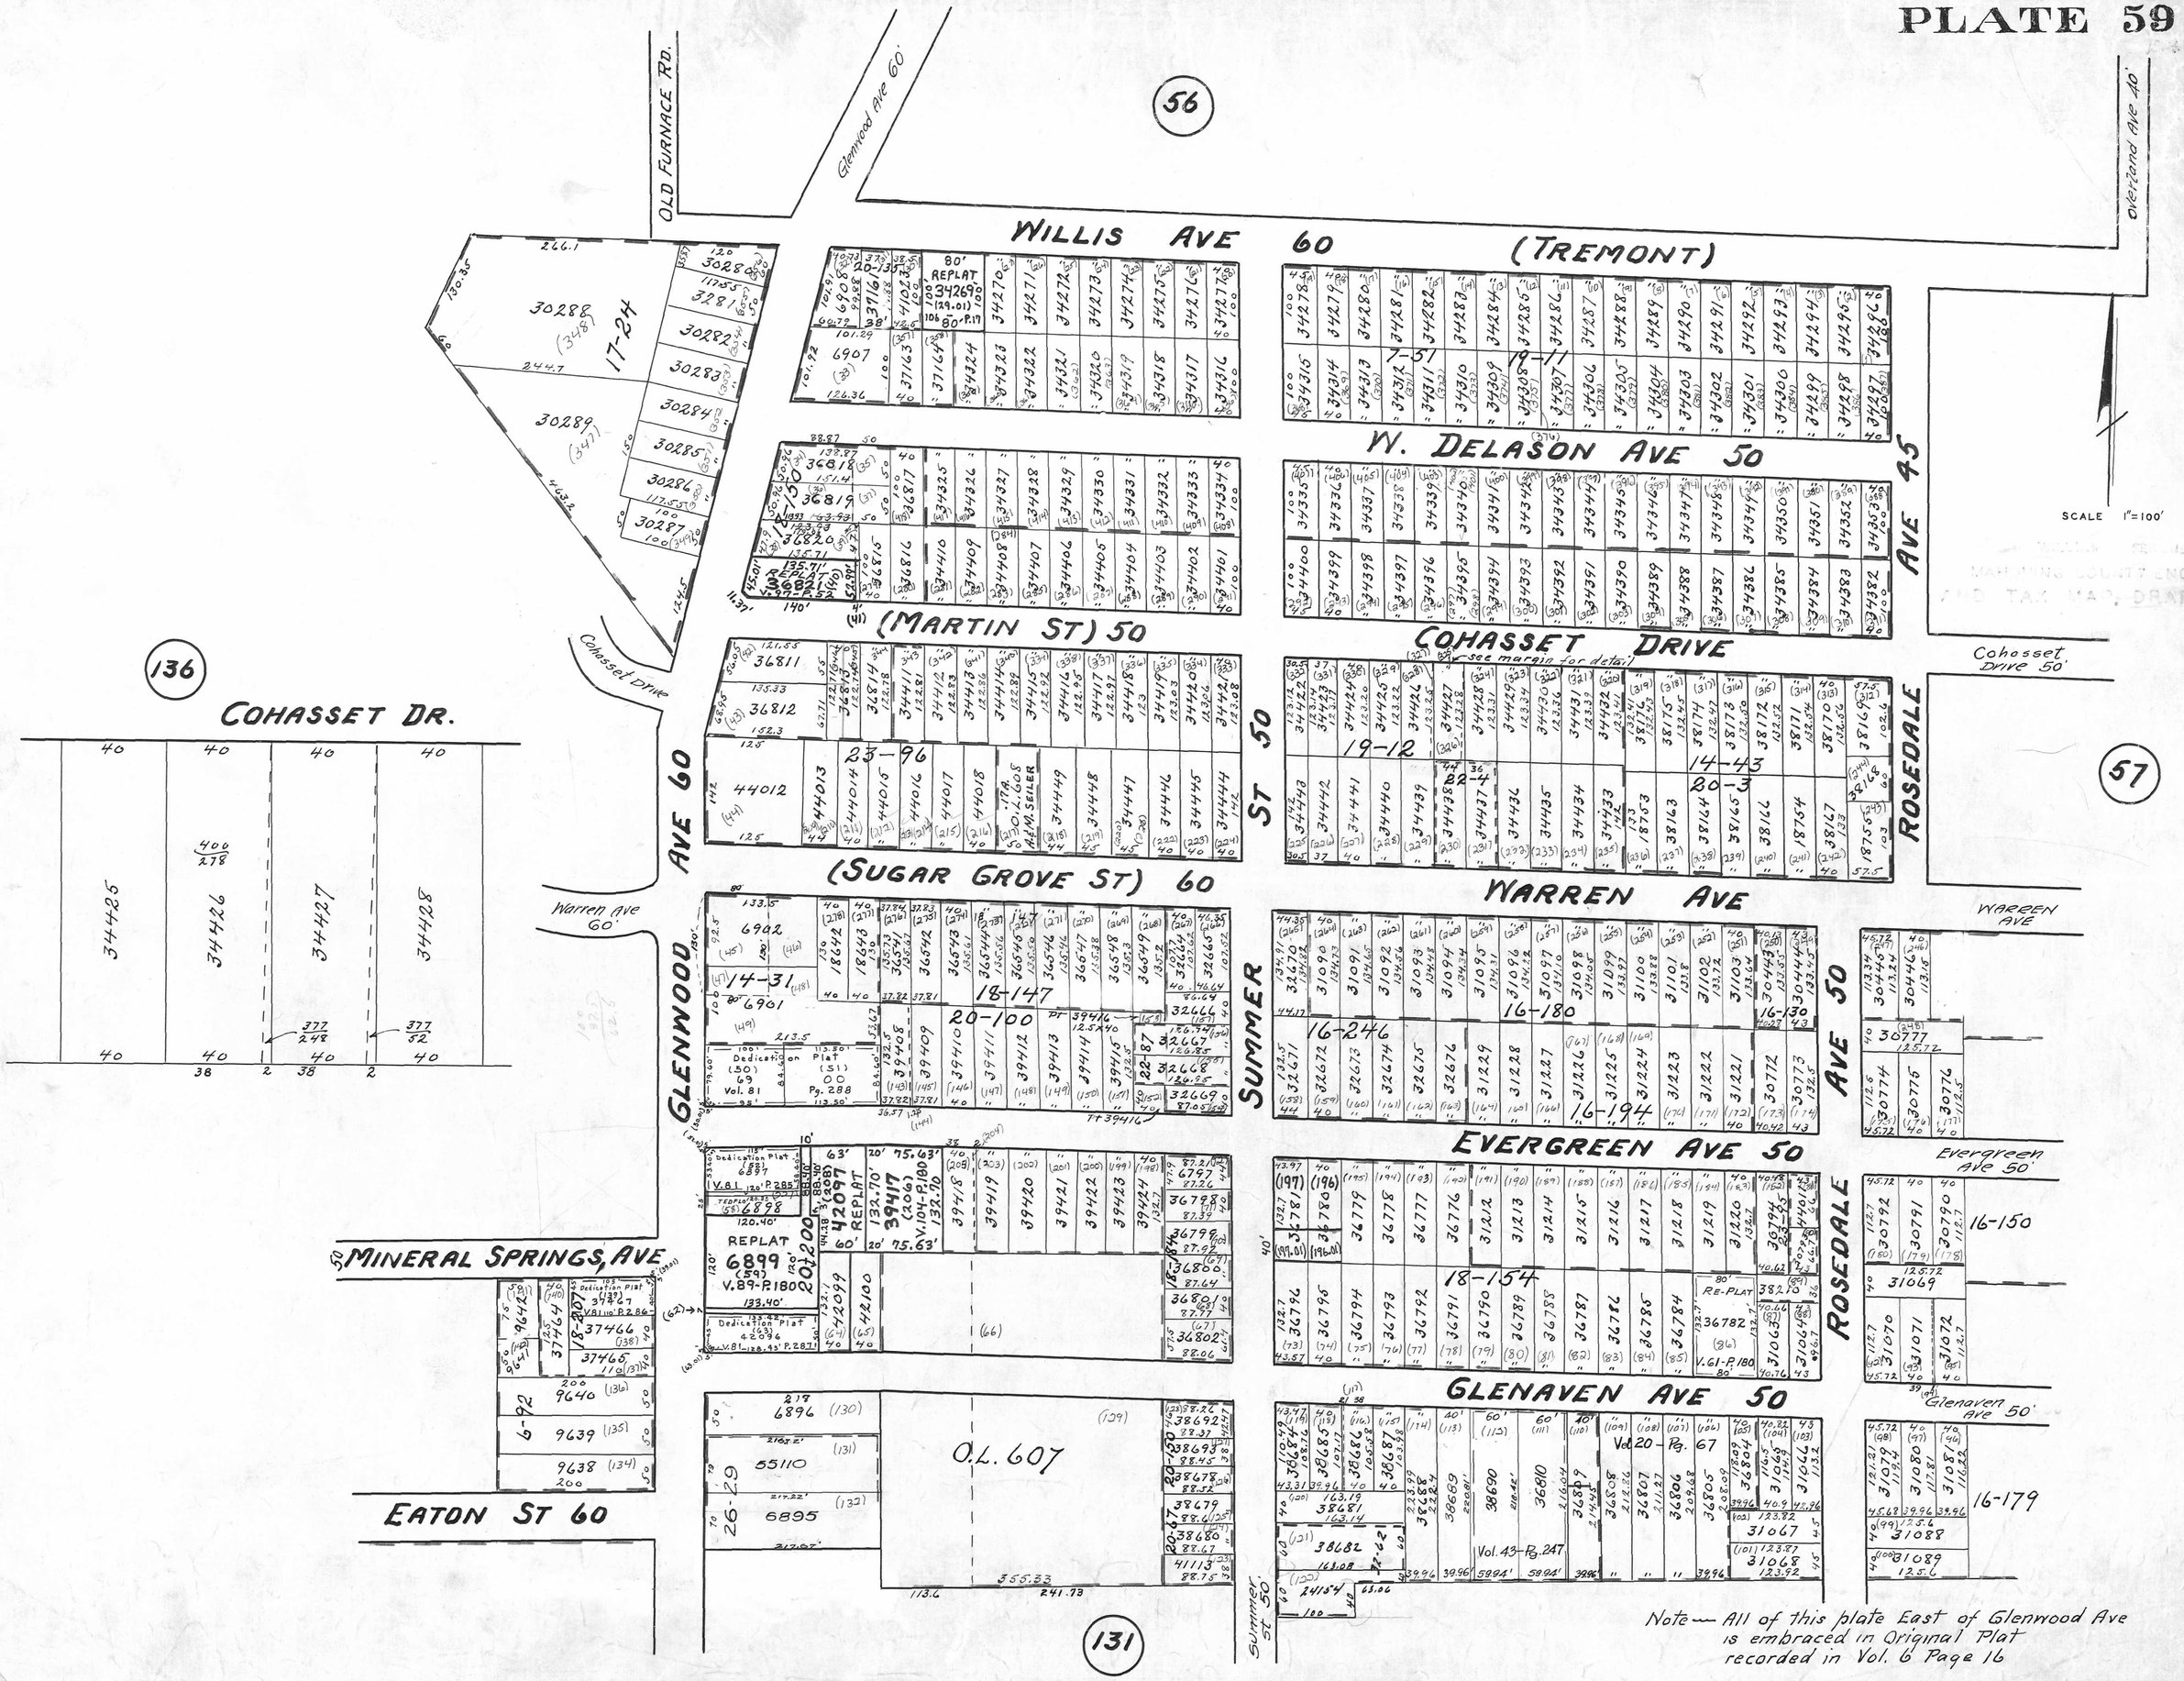
56
57
136
131
OLD FURNACE RD.
Glenwood Ave 60'
Overland Ave 40'
WILLIS AVE 60 (TREMONT)
W. DELASON AVE 50
(MARTIN ST) 50
COHASSET DRIVE
(SUGAR GROVE ST) 60
WARREN AVE
EVERGREEN AVE 50
GLENAVEN AVE 50
GLENWOOD AVE 60
SUMMER ST 50
ROSEDALE AVE 45
ROSEDALE AVE 50
MINERAL SPRINGS AVE
EATON ST 60
COHASSET DR.
Cohasset Drive
Warren Ave 60'
Cohasset Drive 50'
Evergreen Ave 50'
Glenaven Ave 50'
SCALE 1"=100'
O.L. 607
Vol. 43-Pg. 247
Vol. 20-Pg. 67
Note — All of this plate East of Glenwood Ave is embraced in Original Plat recorded in Vol. 6 Page 16