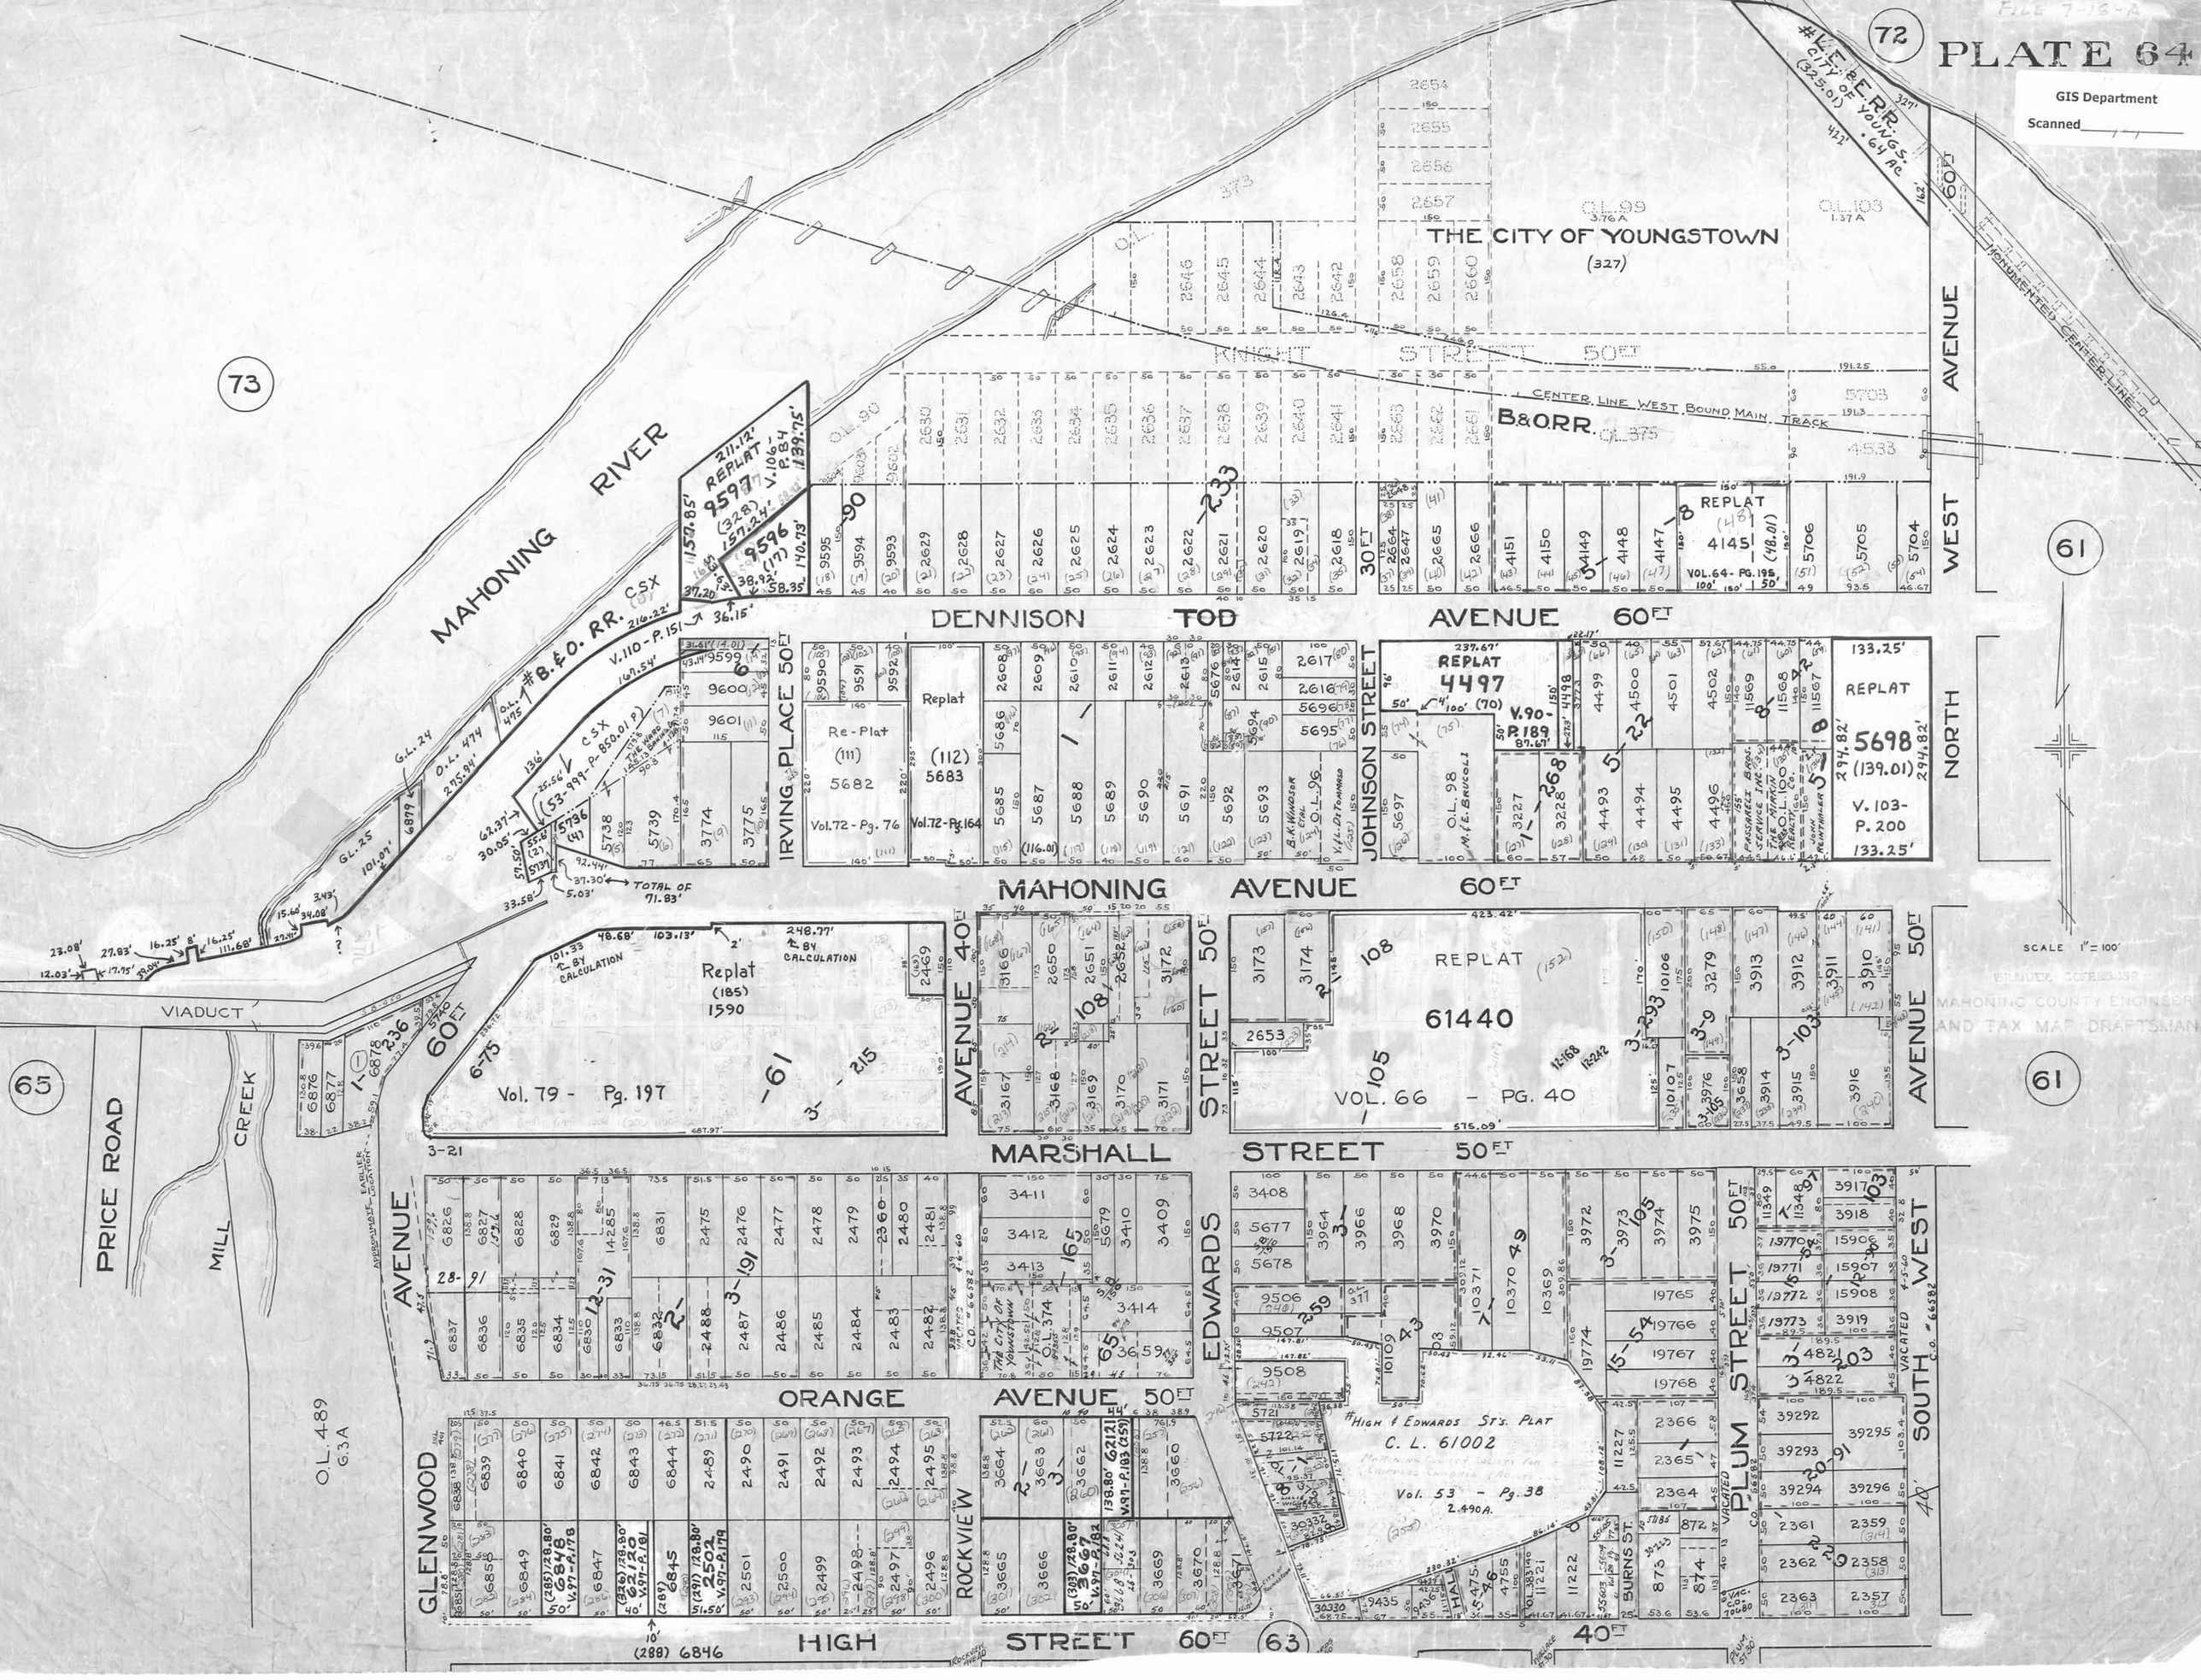
PLATE 64
GIS Department
Scanned
THE CITY OF YOUNGSTOWN
(327)
KNIGHT STREET 50FT
CENTER LINE WEST BOUND MAIN TRACK
B&O RR.
MAHONING RIVER
#B.&O. RR.
CSX
DENNISON TOD AVENUE 60FT
IRVING PLACE 50FT
JOHNSON STREET
MAHONING AVENUE 60FT
MARSHALL STREET 50FT
ORANGE AVENUE 50FT
HIGH STREET 60FT
PLUM STREET 50FT
SOUTH WEST AVENUE 50FT
NORTH WEST AVENUE 60FT
PRICE ROAD
MILL CREEK
VIADUCT
GLENWOOD AVENUE
ROCKVIEW
EDWARDS
BURNS ST.
#HIGH & EDWARDS ST'S. PLAT
C. L. 61002
Vol. 53 - Pg. 38
2.490A.
Vol. 79 - Pg. 197
Vol. 66 - PG. 40
61440
REPLAT
4145
VOL. 64 - PG. 195
4497
V. 90 - P. 189
5698
(139.01)
V. 103 - P. 200
133.25'
Re-Plat
(111)
5682
Vol. 72 - Pg. 76
Replat
(112)
5683
Vol. 72 - Pg. 164
Replat
(185)
1590
TOTAL OF 71.83'
SCALE 1" = 100'
MAHONING COUNTY ENGINEER
AND TAX MAP DRAFTSMAN