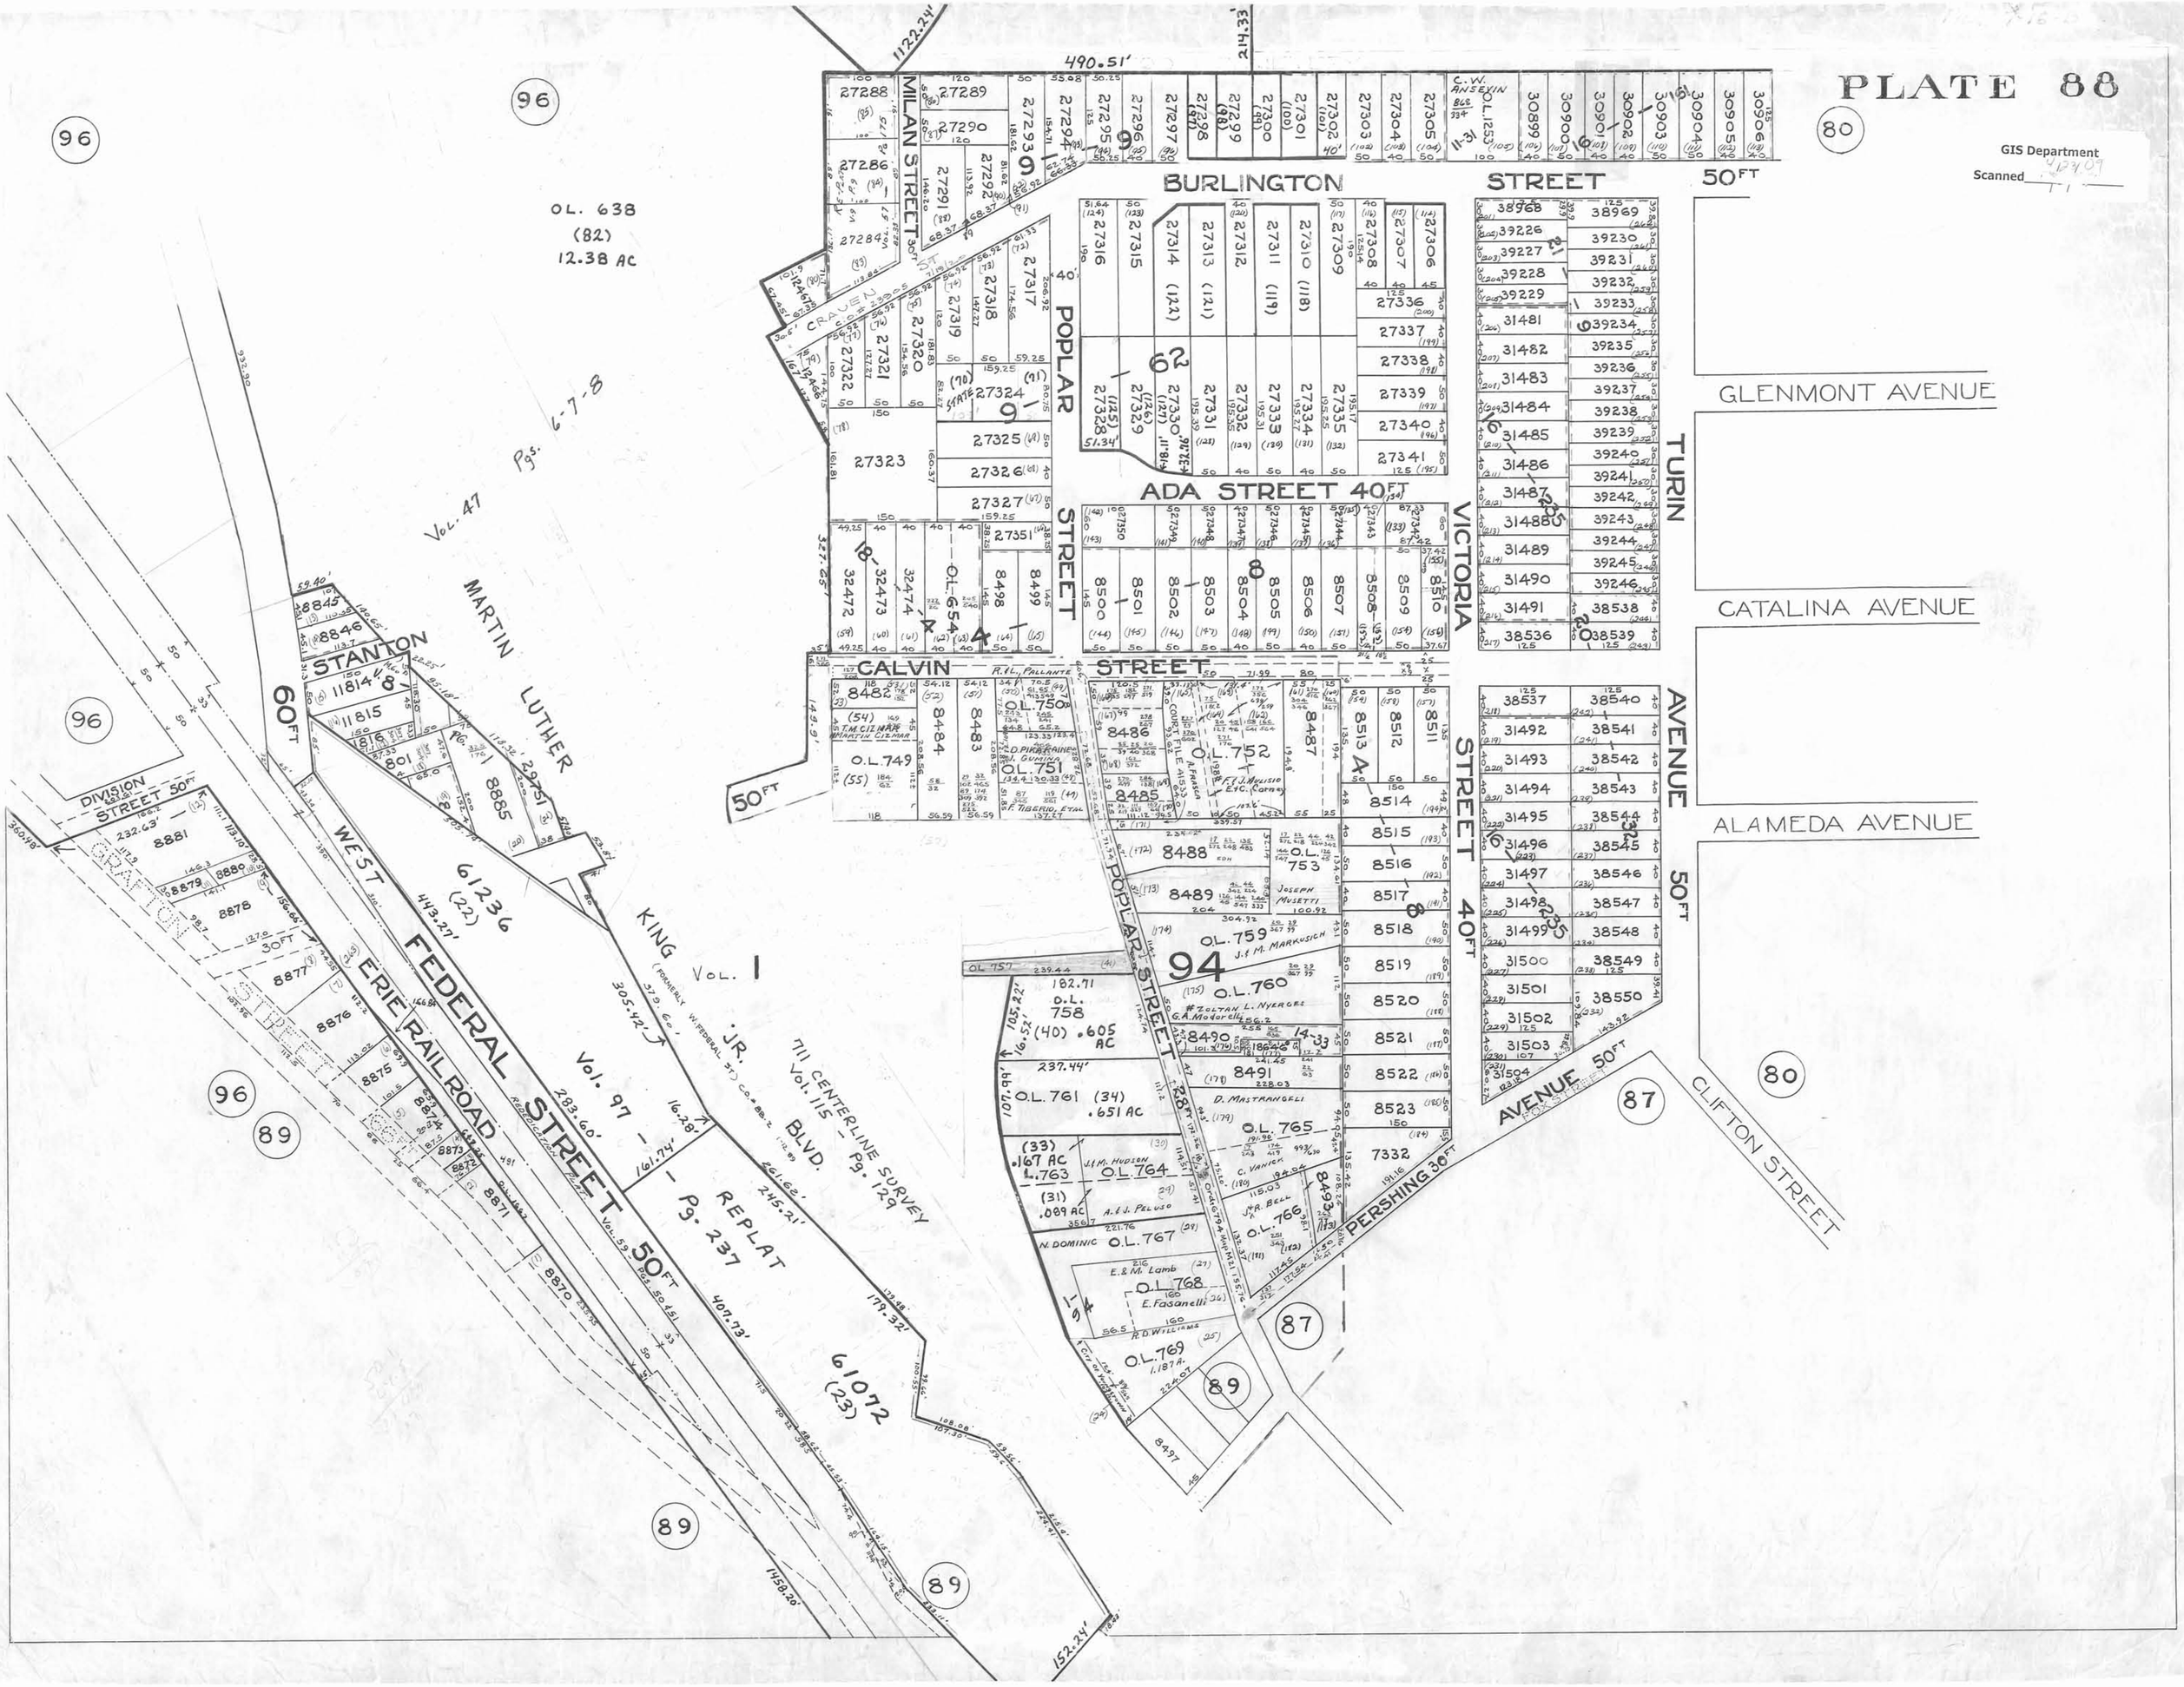
PLATE 88
GIS Department
Scanned
BURLINGTON STREET 50FT
MILAN STREET
POPLAR STREET
ADA STREET 40FT
VICTORIA STREET
TURIN AVENUE 50FT
GLENMONT AVENUE
CATALINA AVENUE
ALAMEDA AVENUE
CALVIN STREET
STANTON
MARTIN LUTHER
KING JR. BLVD.
FEDERAL STREET 50FT
ERIE RAILROAD
WEST
DIVISION STREET 50FT
GRAFTON STREET
PERSHING AVENUE 50FT
CLIFTON STREET
OL. 638 (82) 12.38 AC
Vol. 47 Pgs. 6-7-8
Vol. 1
Vol. 97 - Pg. 237
REPLAT
711 CENTERLINE SURVEY Vol. 115 - Pg. 129
61236 (22)
61072 (23)
60FT
50FT
40FT
30FT
490.51'
1122.24'
214.33'
96
80
89
87
94